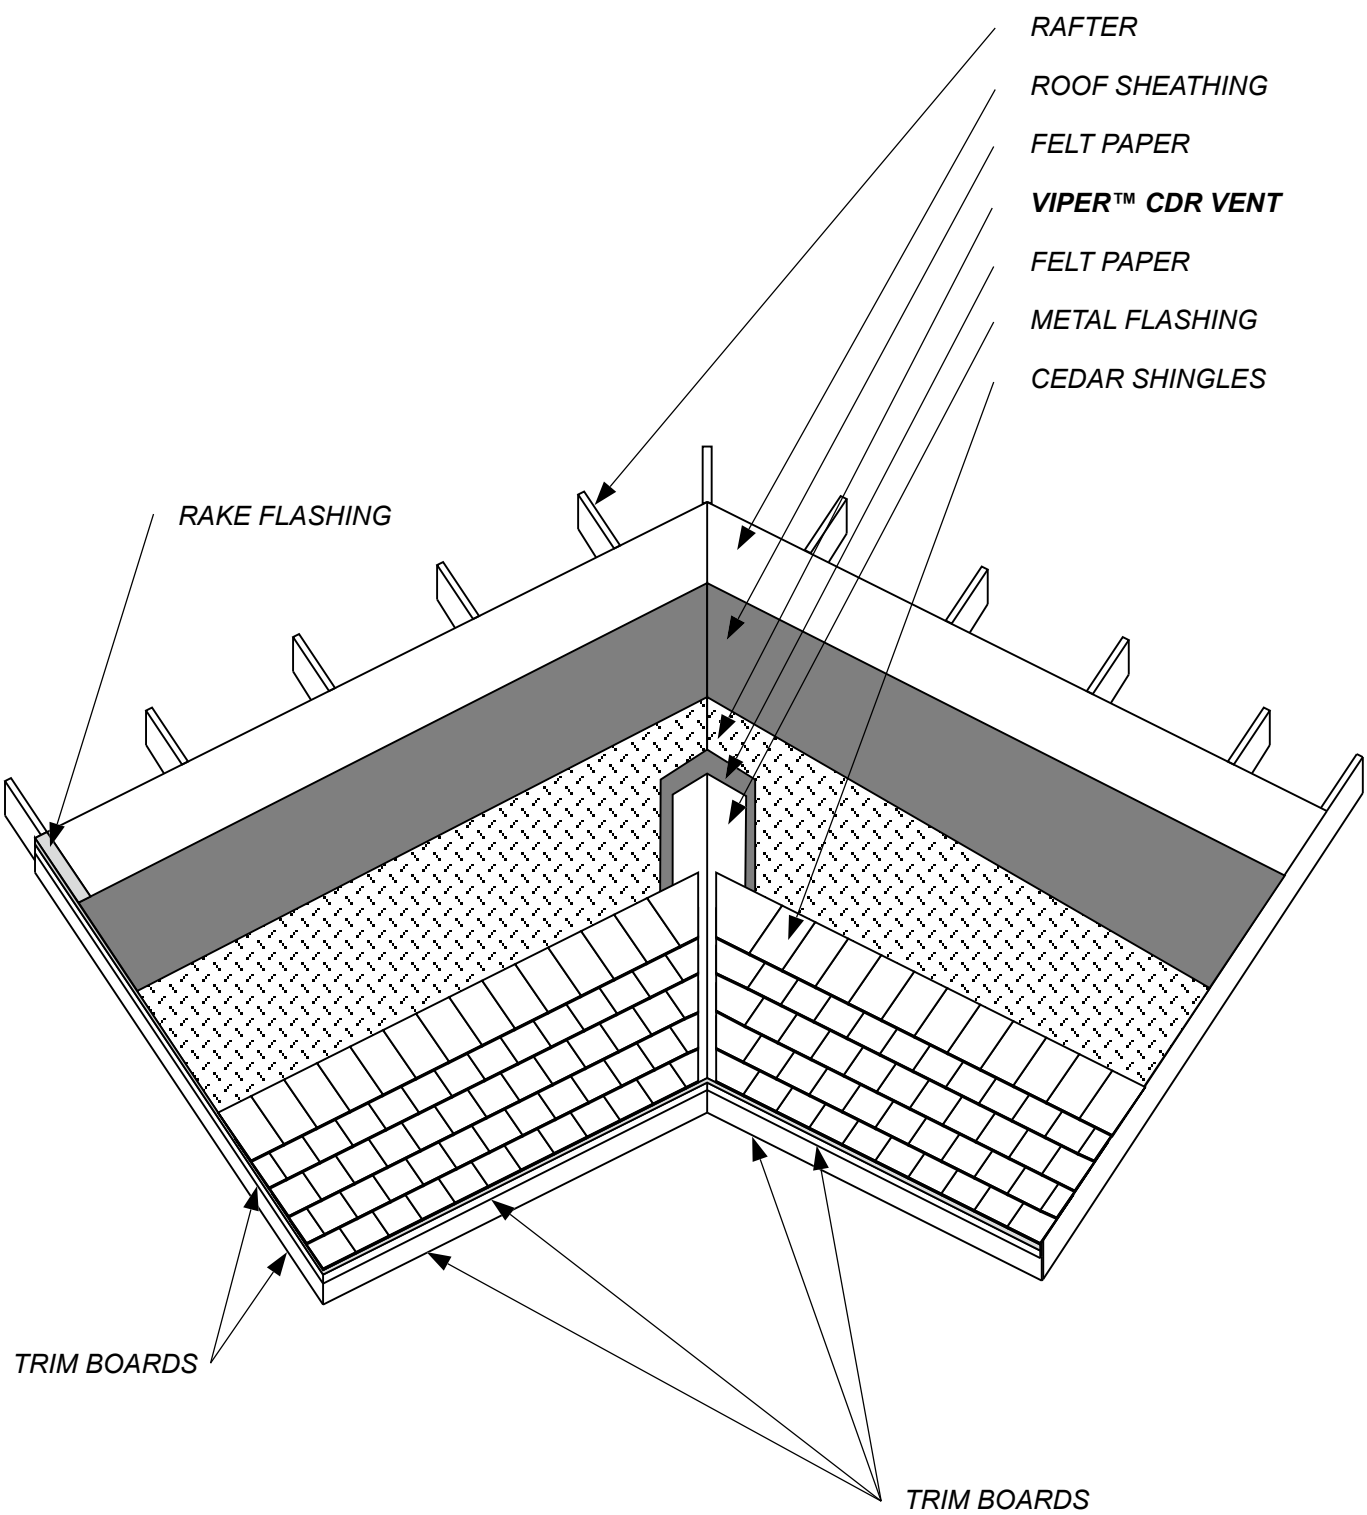

SKETCH NO: CDR VENT 1	SKETCH: ROOF ISO (GUTTERS NOT SHOWN)
DATE: 4/1/2020	

Keene Building Products
P.O. Box 241353 Cleveland, OH 44124
P (877) 514-5336 F (440) 605-1120
www.keenebuilding.com

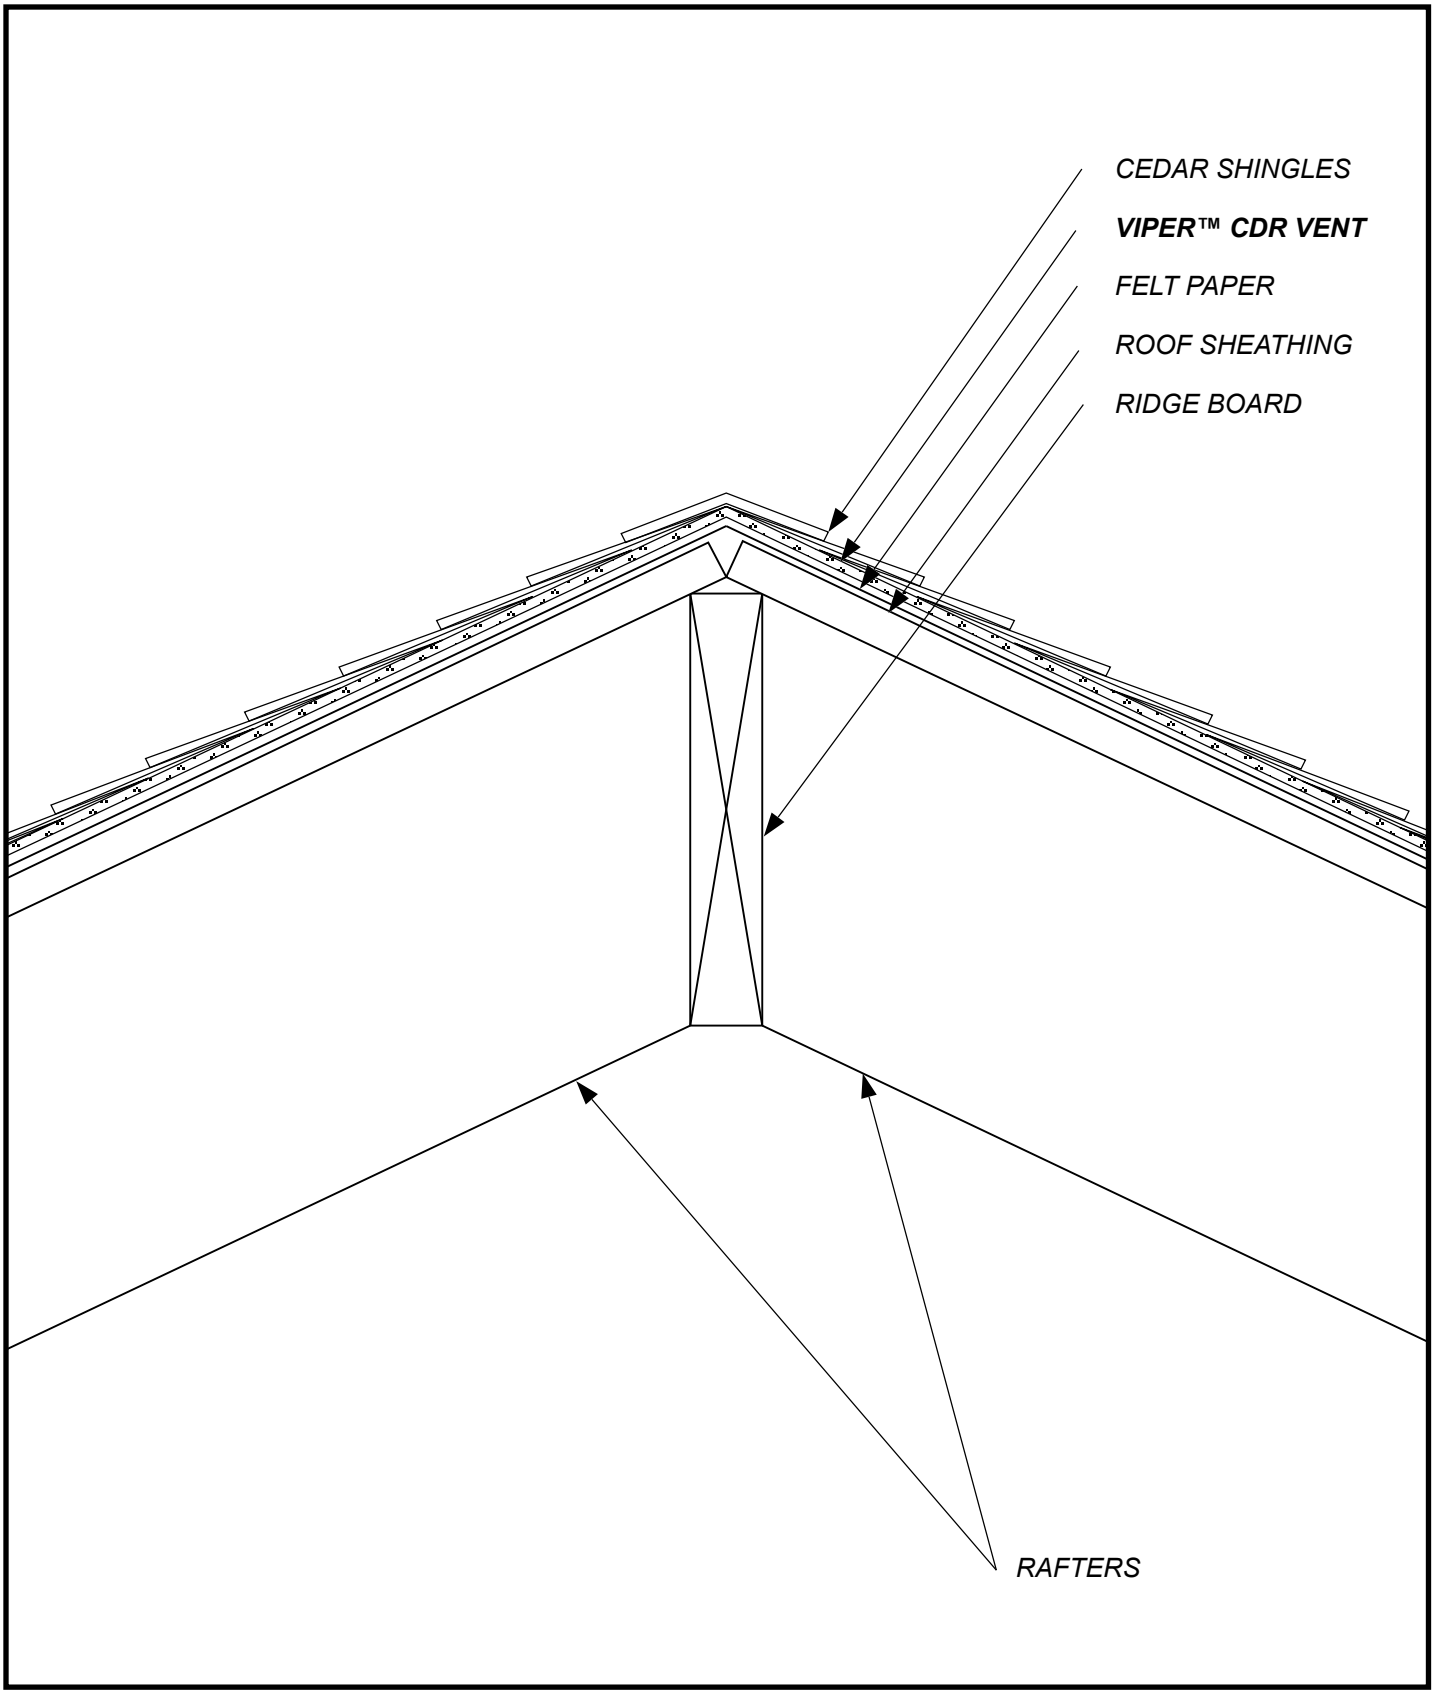

SKETCH NO: CDR VENT 2	**SKETCH:** ROOF RIDGE DETAIL
DATE: 4/1/2020	

Keene Building Products
P.O. Box 241353 Cleveland, OH 44124
P (877) 514-5336 F (440) 605-1120
www.keenebuilding.com

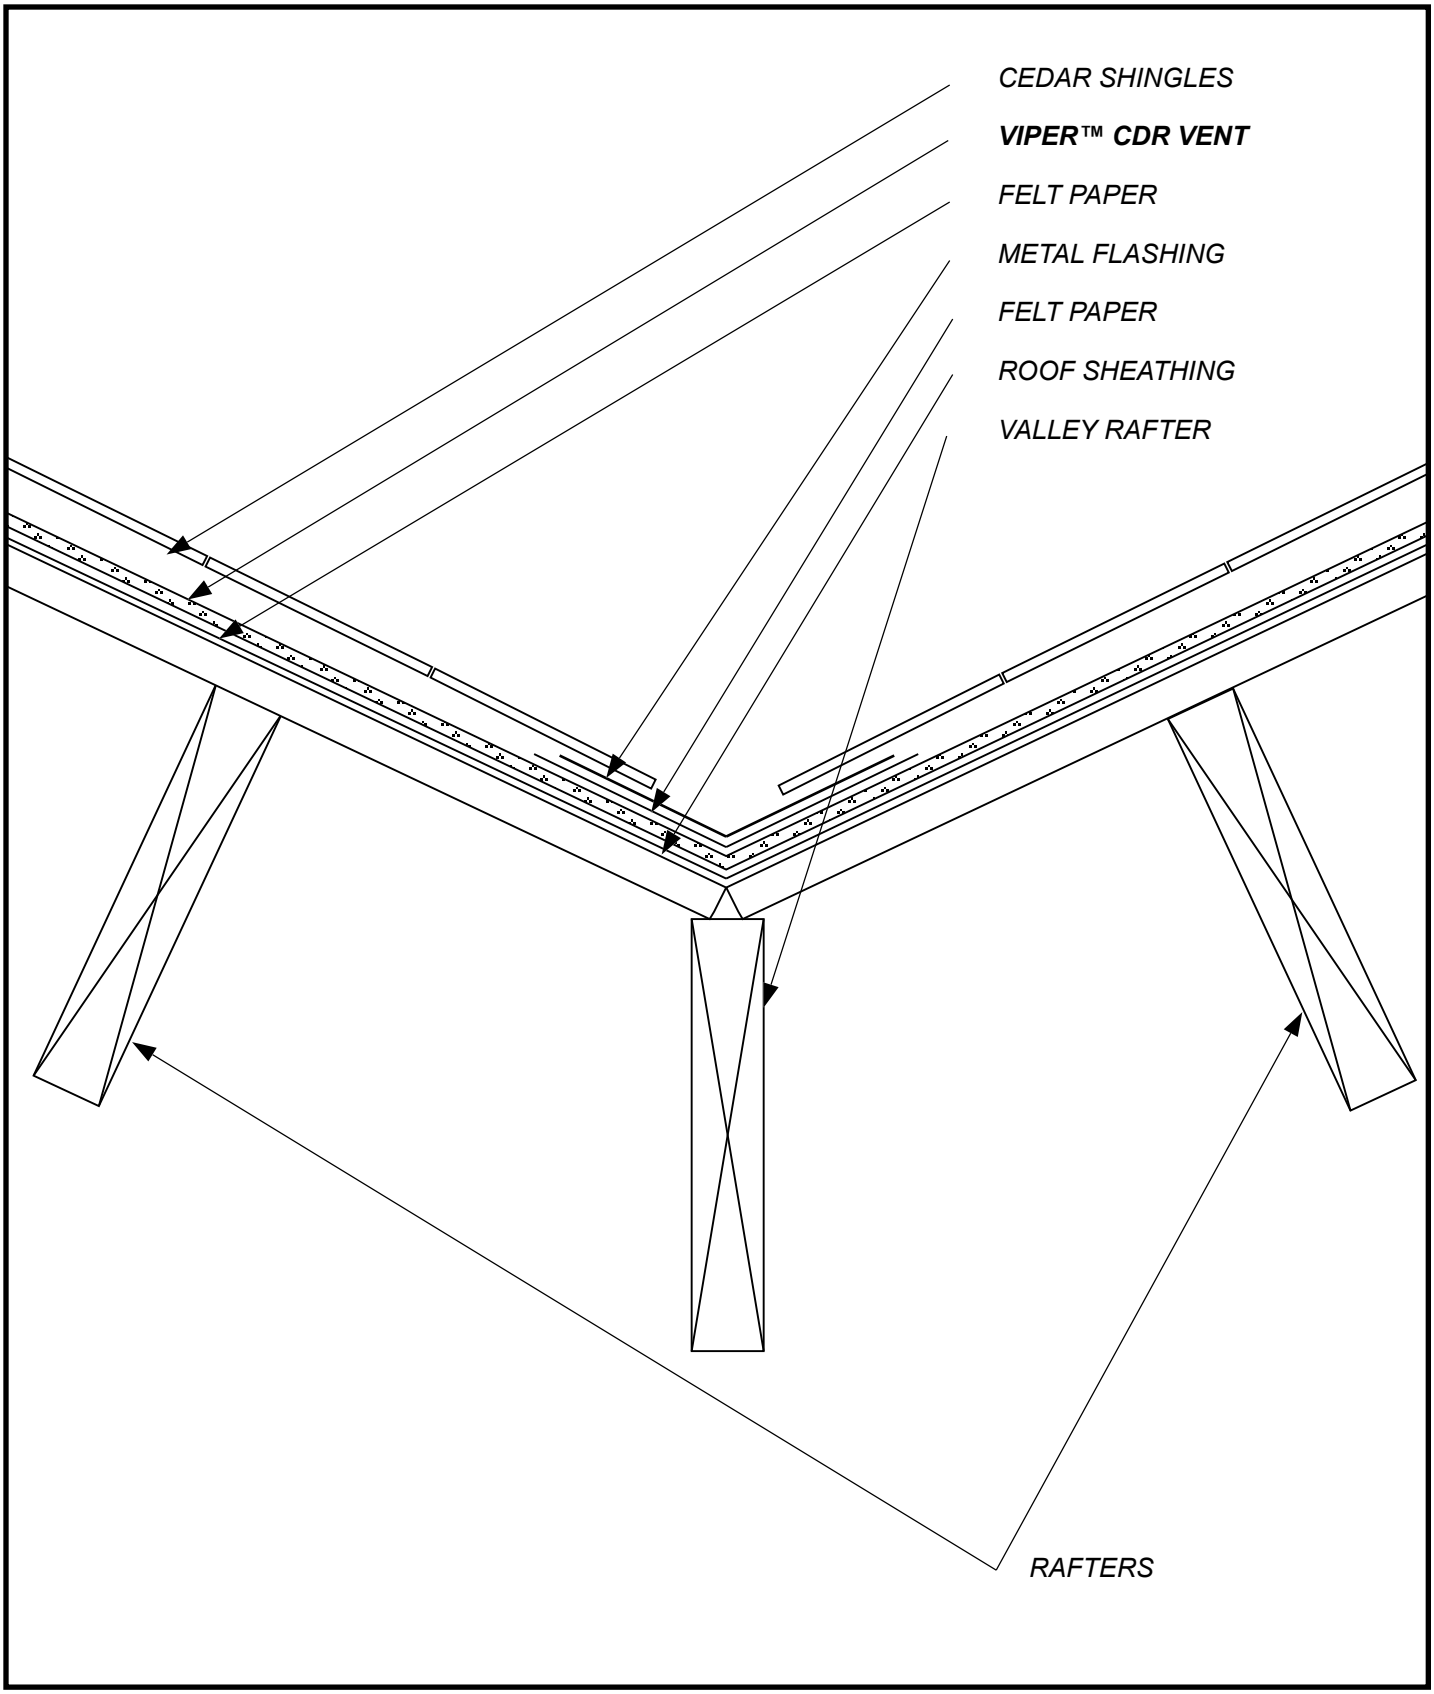

SKETCH NO: CDR VENT 3	**SKETCH:** ROOF VALLEY FLASHING DETAIL	Keene Building Products
DATE: 4/1/2020		P.O. Box 241353 Cleveland, OH 44124 P (877) 514-5336 F (440) 605-1120 www.keenebuilding.com

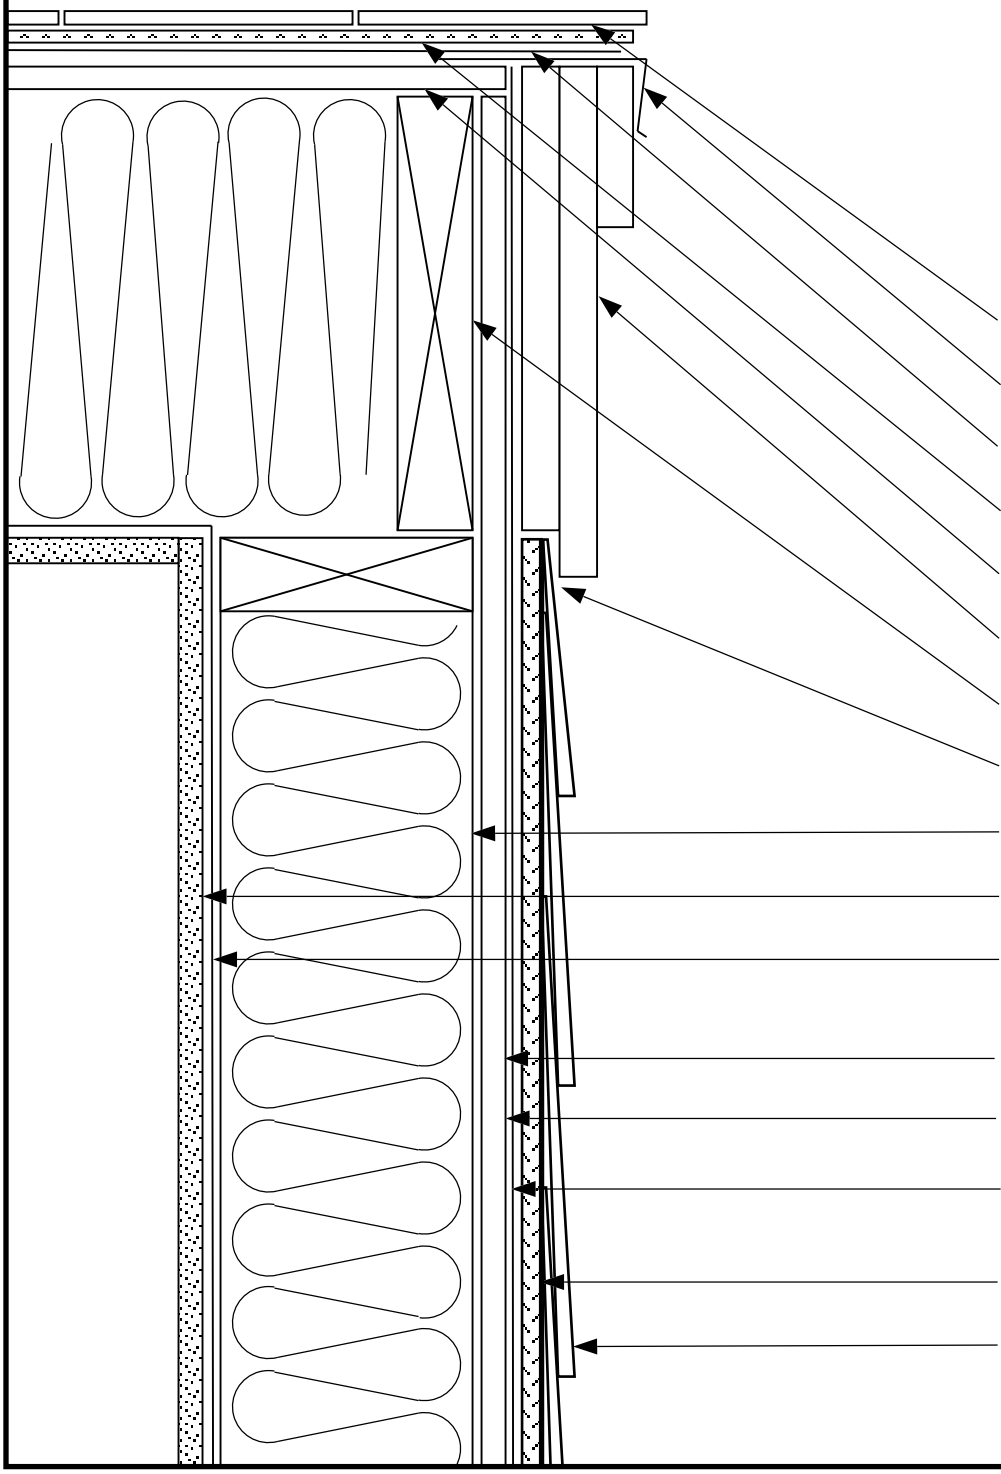

CEDAR SHINGLES

ROOF EDGE FLASHING

VIPER™ CDR VENT

FELT PAPER

ROOF SHEATHING

TRIM BOARDS

RAFTER

GAP FOR VENTING

FRAMING

INTERIOR WALLBOARD

VAPOR BARRIER
(IF REQUIRED)

INSULATION

EXTERIOR SHEATHING

WATER RESISTANT
BARRIER

DRIWALL™ RAINSCREEN

LAPPED SIDING

SKETCH NO: *CDR VENT 4*	**SKETCH:** *RAKE EDGE DETAIL*	Keene **Building Products**
DATE: *4/1/2020*		*P.O. Box 241353 Cleveland, OH 44124* *P (877) 514-5336 F (440) 605-1120* *www.keenebuilding.com*

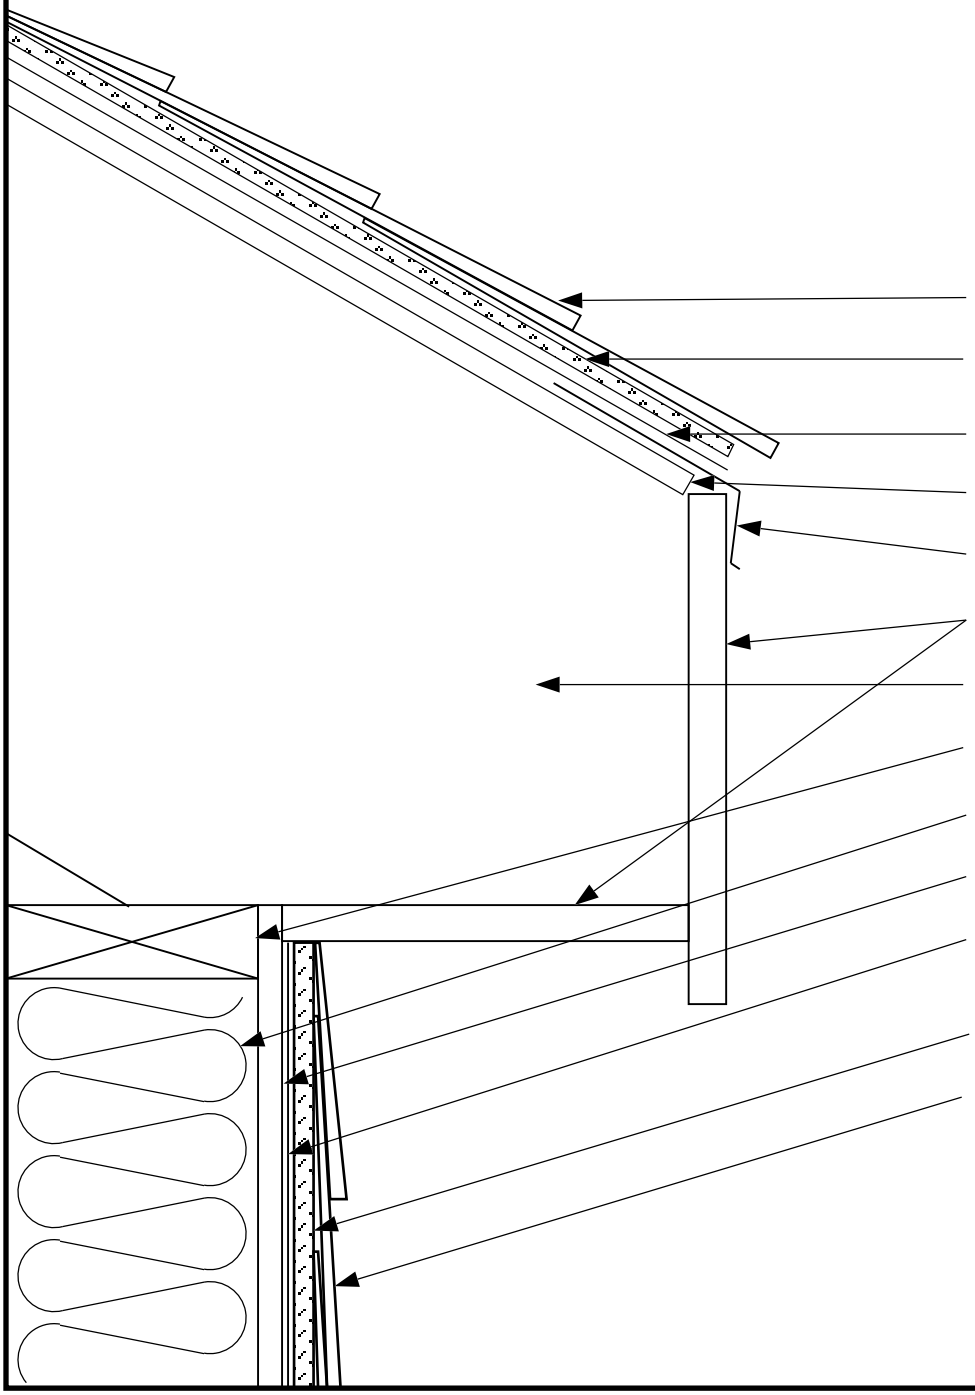

CEDAR SHINGLES

VIPER™ CDR VENT

FELT PAPER

ROOF SHEATHING ROOF

EDGE FLASHING TRIM

BOARDS

RAFTER

FRAMING

INSULATION

EXTERIOR SHEATHING

WATER RESISTANT BARRIER

DRIWALL™RAINSCREEN

LAPPED SIDING

SKETCH NO: *CDR VENT 5*	**SKETCH:** *ROOF EAVE DETAIL (GUTTER NOT SHOWN)*
DATE: *4/1/2020*	

Keene Building Products
P.O. Box 241353 Cleveland, OH 44124
P (877) 514-5336 F (440) 605-1120
www.keenebuilding.com

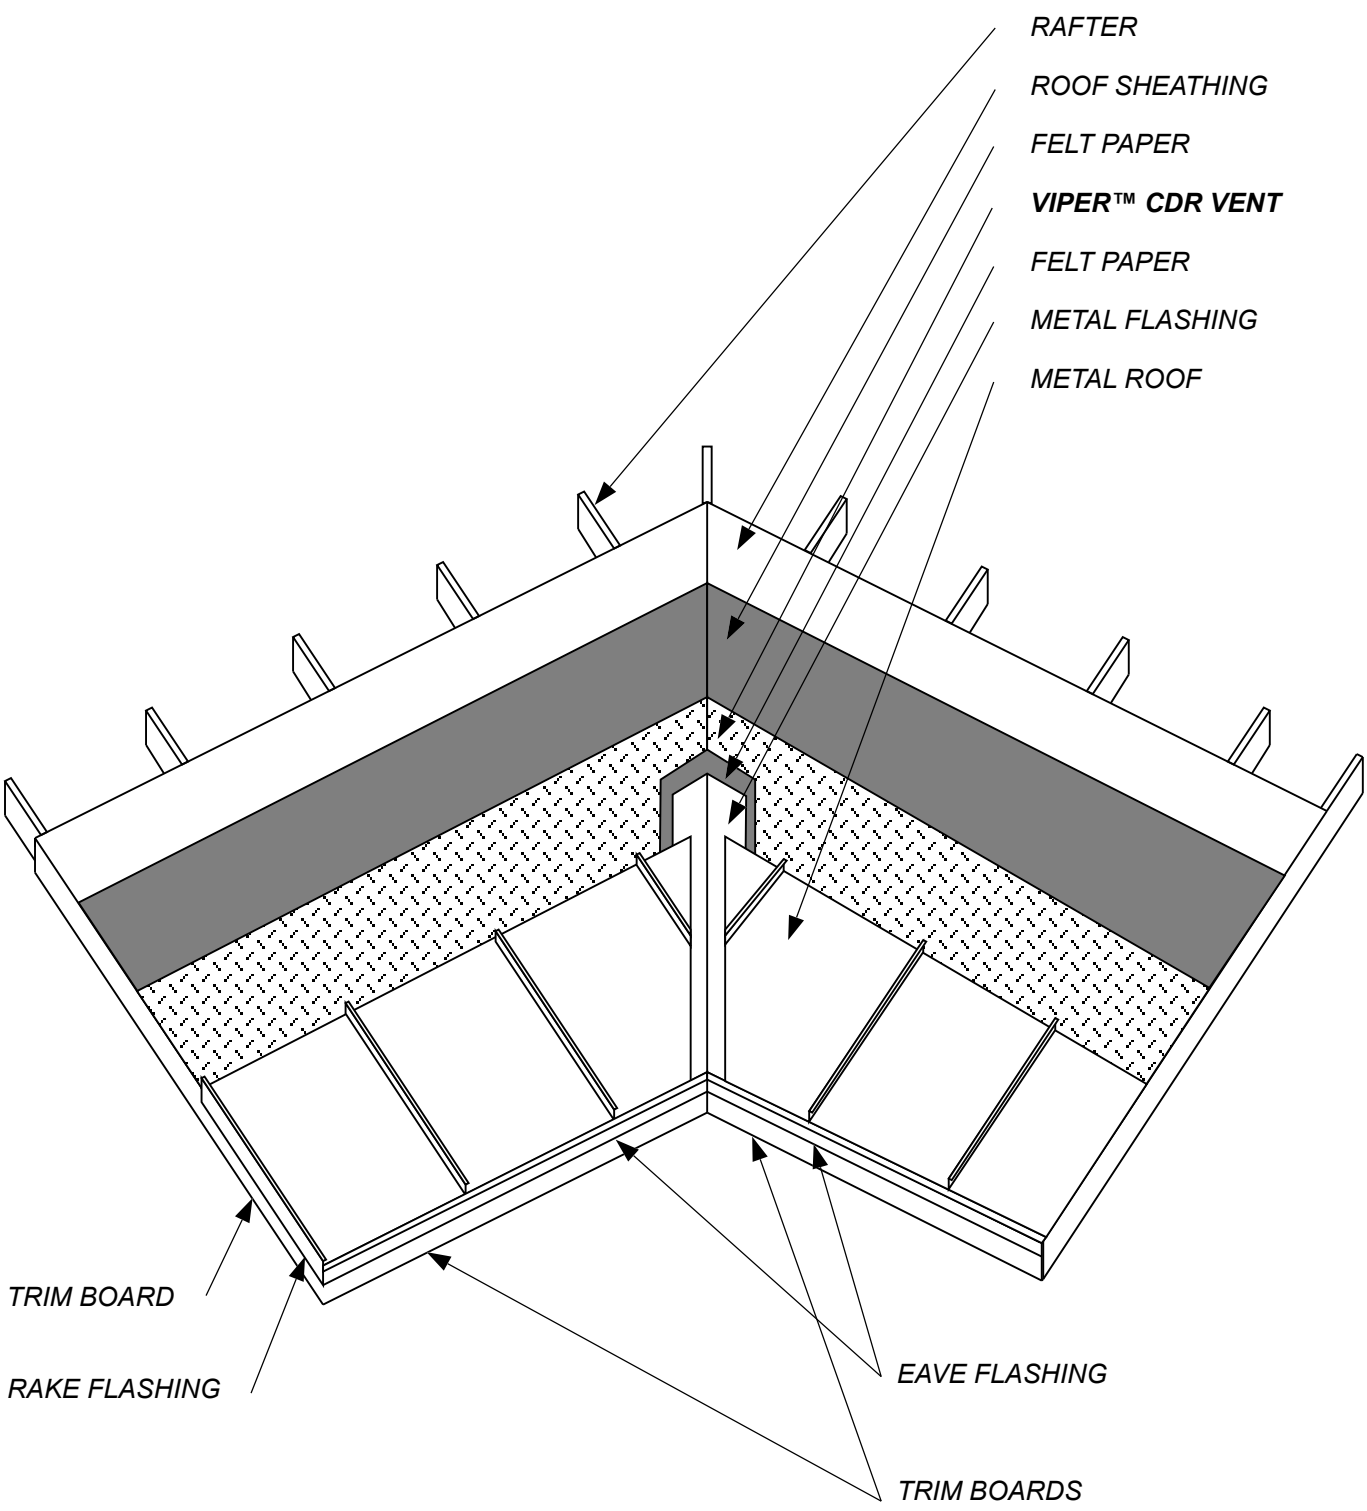

SKETCH NO: CDR VENT 6	SKETCH: ROOF ISO (GUTTERS NOT SHOWN)
DATE: 4/1/2020	

Keene Building Products
P.O. Box 241353 Cleveland, OH 44124
P (877) 514-5336 F (440) 605-1120
www.keenebuilding.com

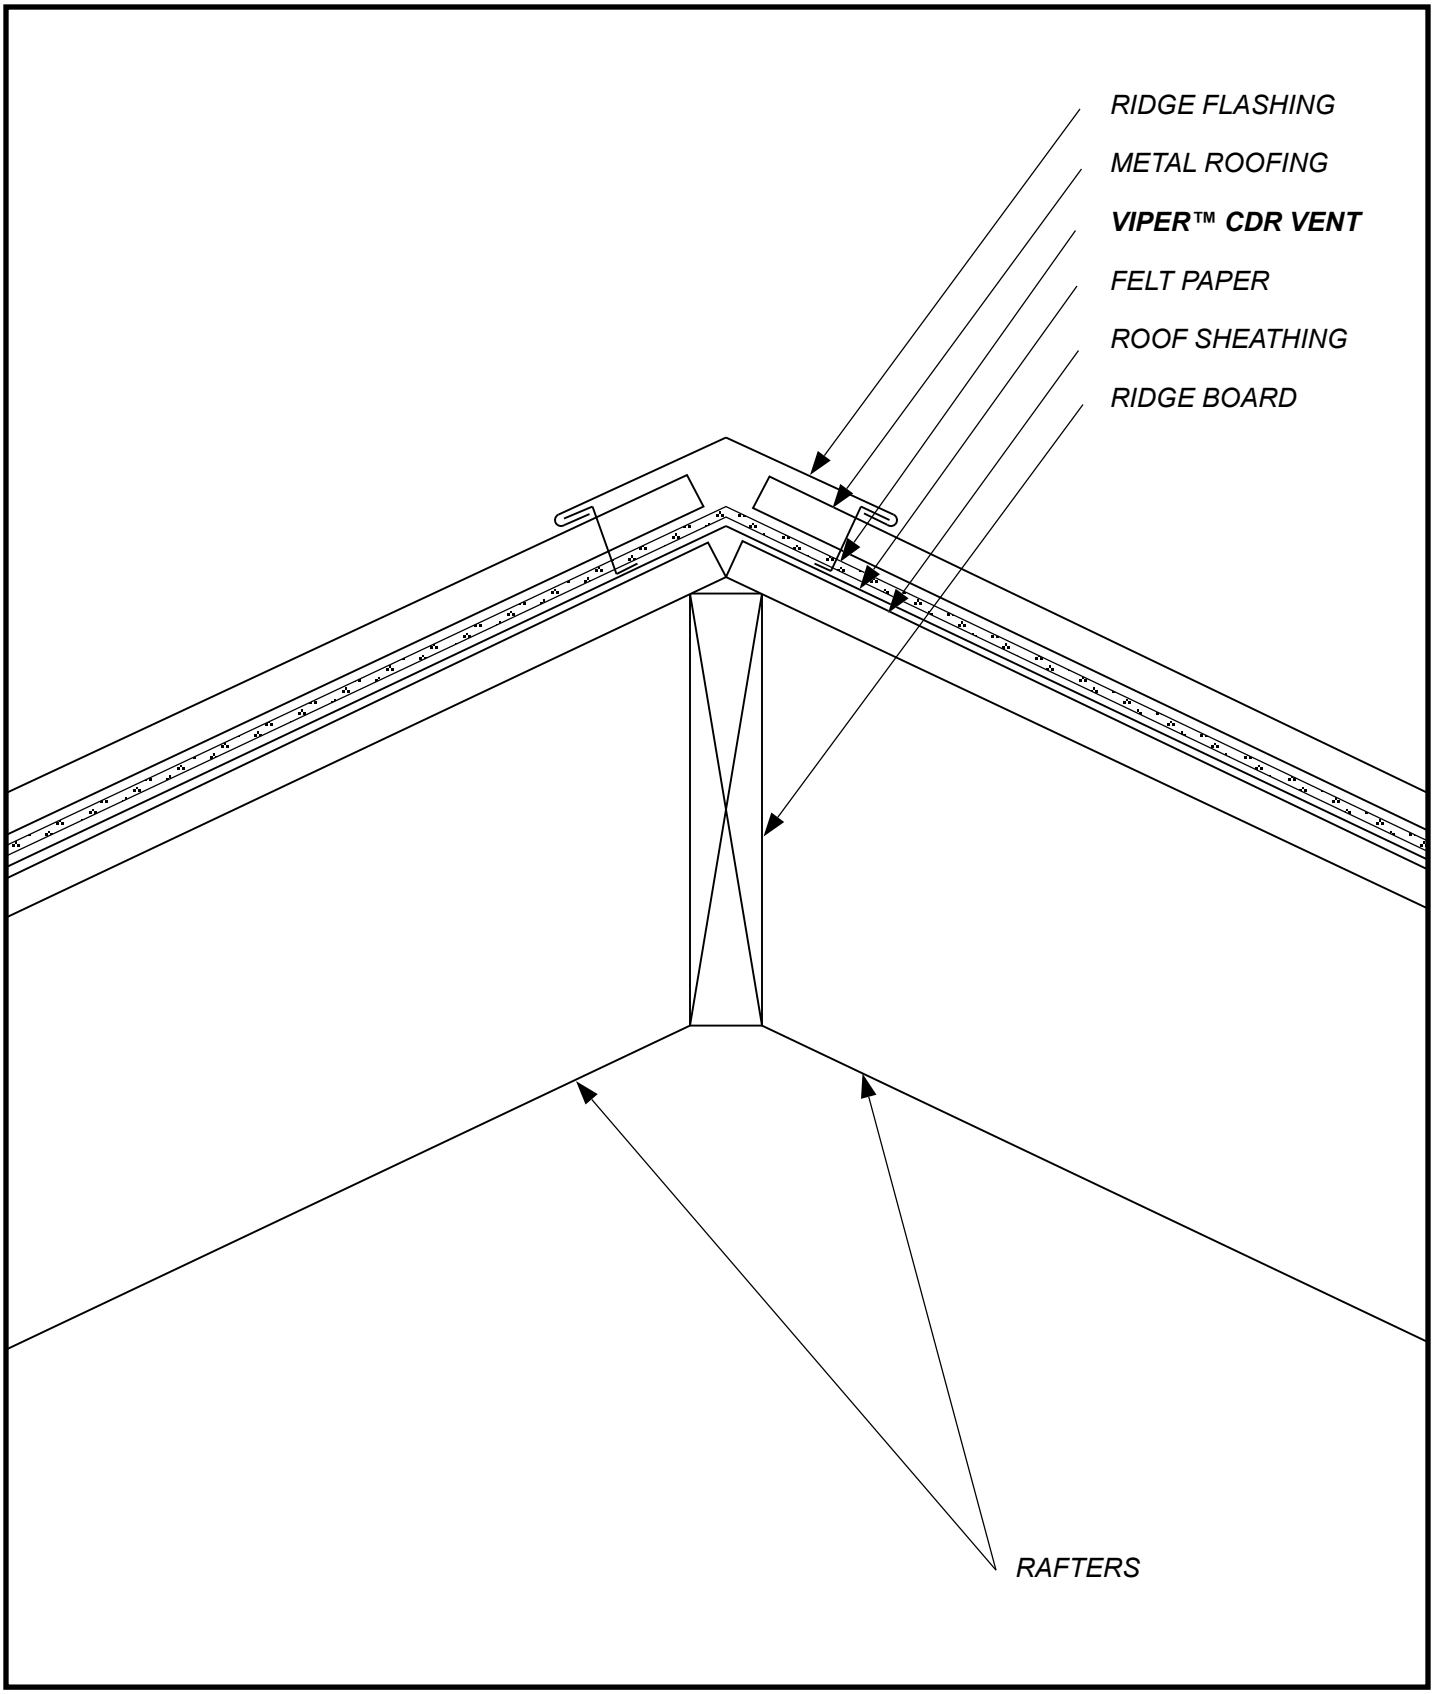

SKETCH NO:	CDR VENT 7
DATE:	4/1/2020

SKETCH:

ROOF RIDGE DETAIL

Keene Building Products
P.O. Box 241353 Cleveland, OH 44124
P (877) 514-5336 F (440) 605-1120
www.keenebuilding.com

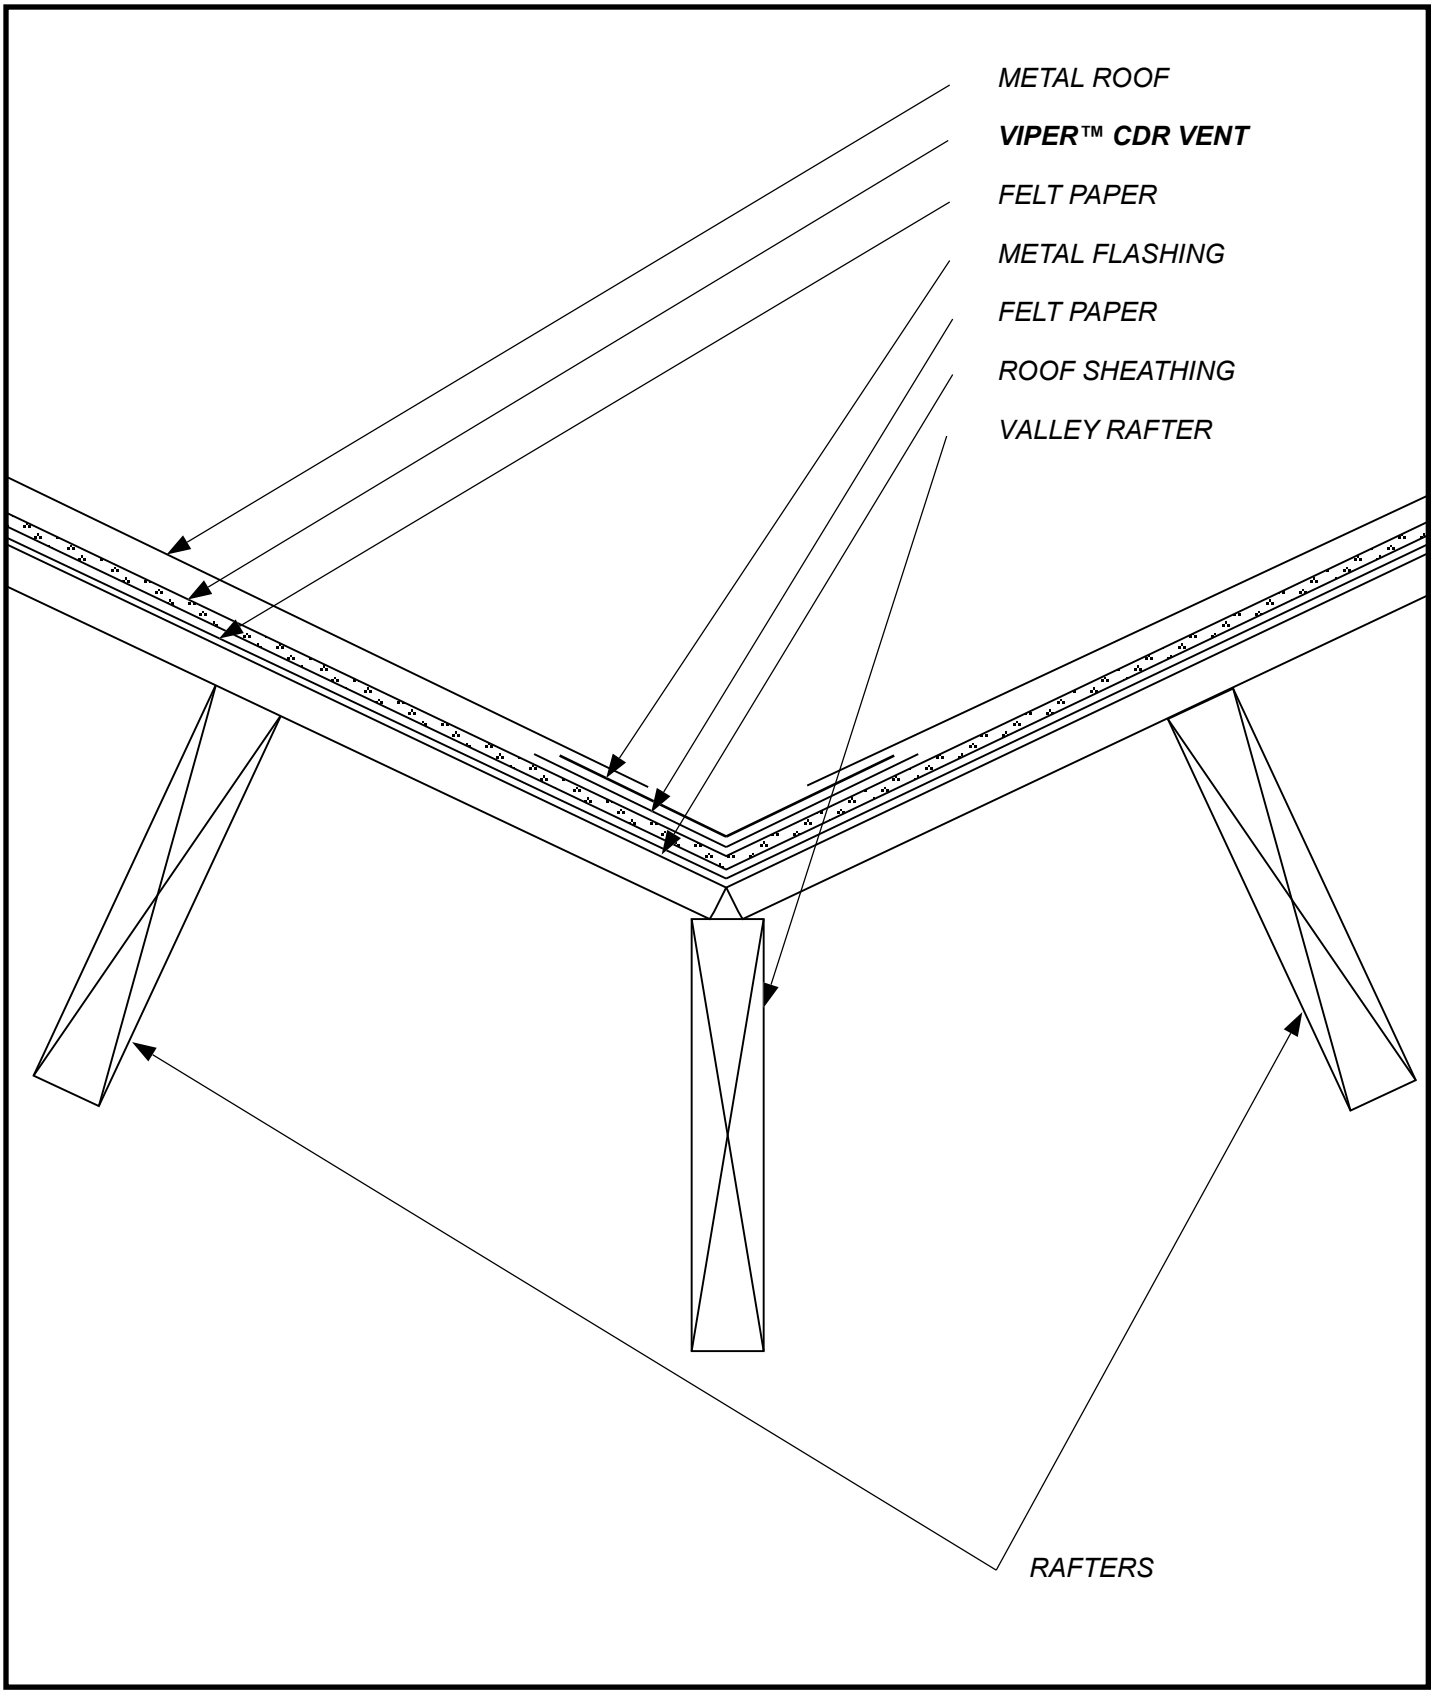

SKETCH NO: CDR VENT 8	**SKETCH:** ROOF VALLEY FLASHING DETAIL
DATE: 4/1/2020	

Keene Building Products
P.O. Box 241353 Cleveland, OH 44124
P (877) 514-5336 F (440) 605-1120
www.keenebuilding.com

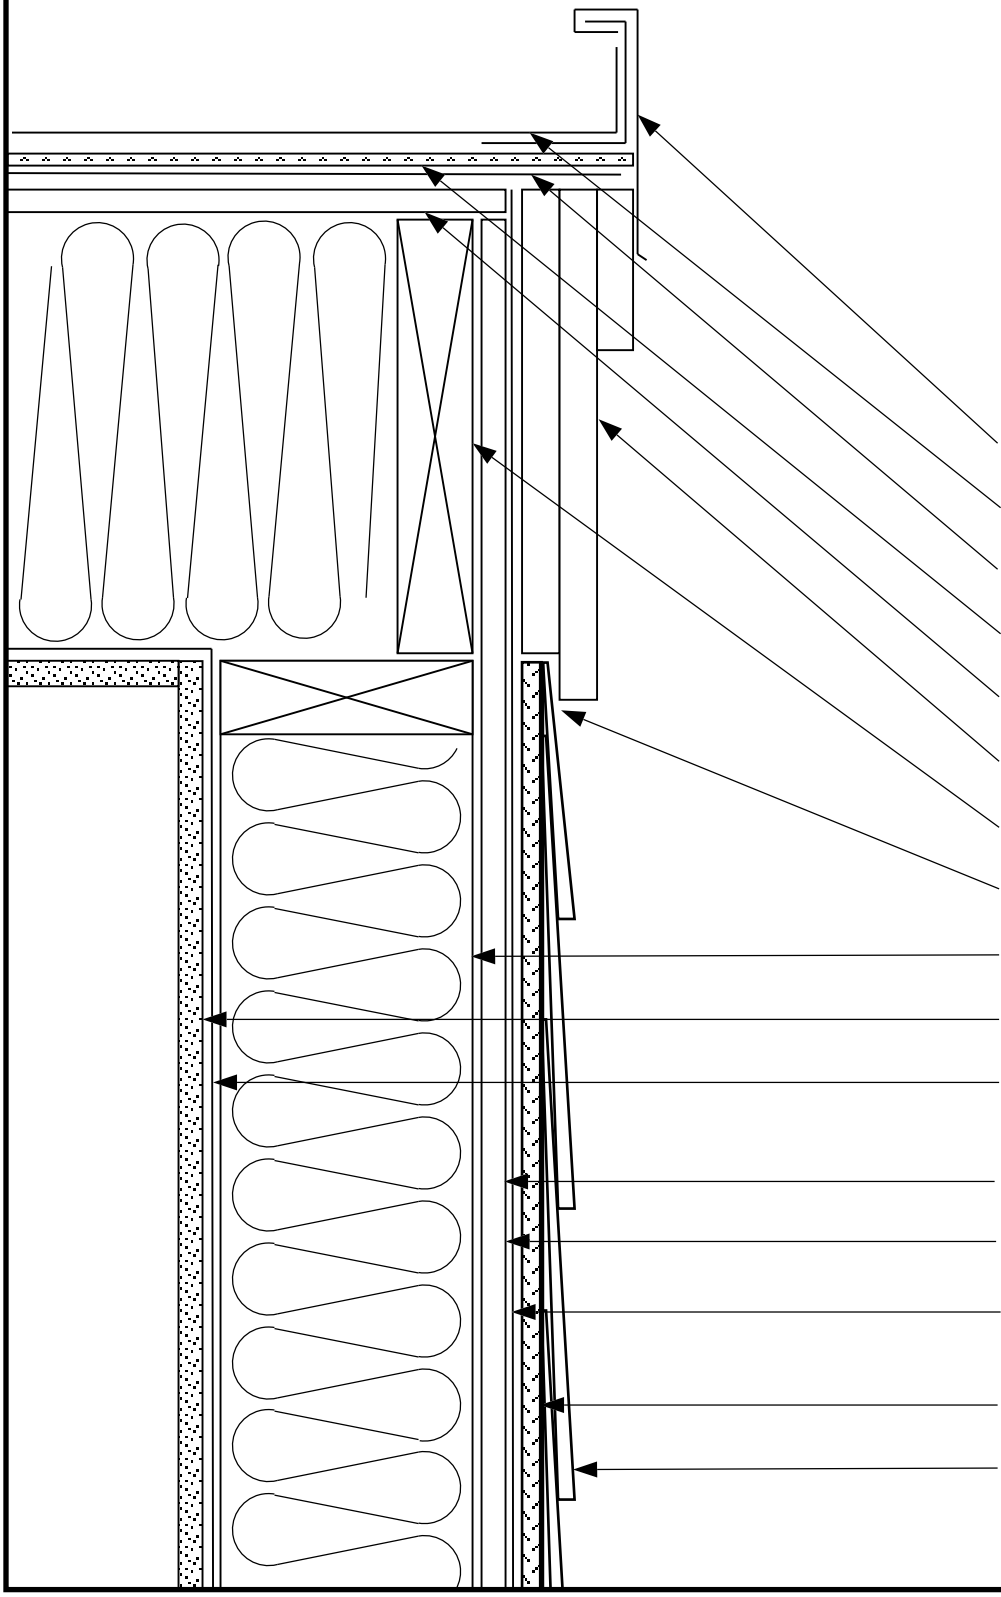

RAKE FLASHING

METAL ROOFING

VIPER™ CDR VENT

FELT PAPER

ROOF SHEATHING

TRIM BOARDS

RAFTER

GAP FOR VENTING

FRAMING

INTERIOR WALLBOARD

VAPOR BARRIER
(IF REQUIRED)

INSULATION

EXTERIOR SHEATHING

WATER RESISTANT
BARRIER

DRIWALL™ RAINSCREEN

LAPPED SIDING

SKETCH NO: CDR VENT 9	**SKETCH:** RAKE EDGE DETAIL	Keene Building Products
DATE: 4/1/2020		P.O. Box 241353 Cleveland, OH 44124 P (877) 514-5336 F (440) 605-1120 www.keenebuilding.com

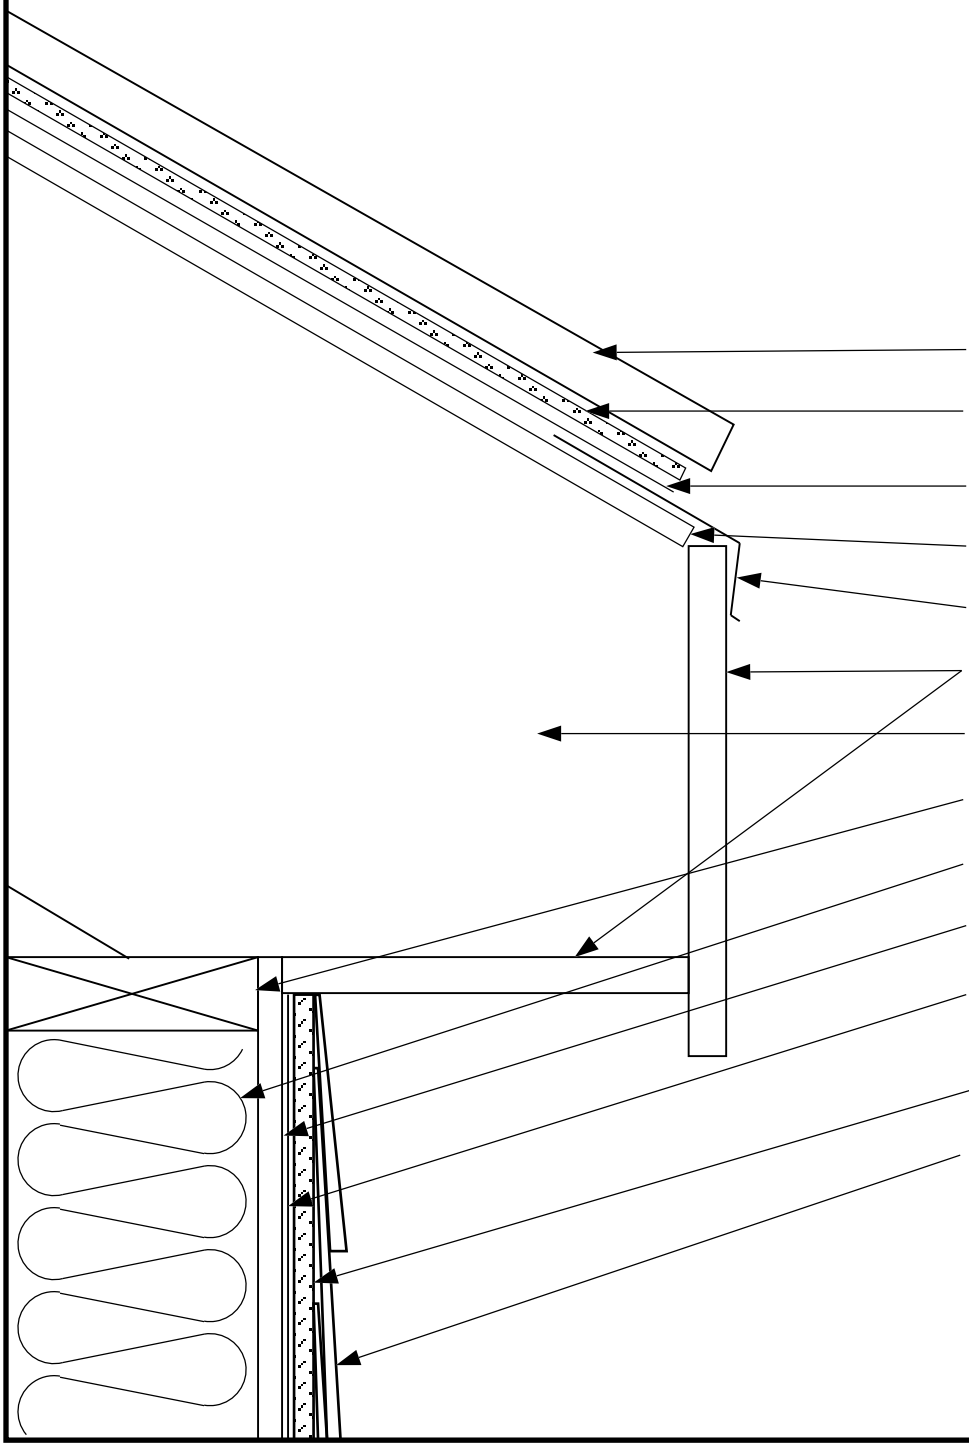

METAL ROOF

VIPER™ CDR VENT

FELT PAPER

ROOF SHEATHING EAVE

FLASHING

TRIM BOARDS

RAFTER

FRAMING

INSULATION

EXTERIOR SHEATHING

WATER RESISTANT BARRIER

DRIWALL™ RAINSCREEN

LAPPED SIDING

SKETCH NO: *CDR VENT 10*	***SKETCH:*** *ROOF EAVE DETAIL (GUTTER NOT SHOWN)*
DATE: *4/1/2020*	

Keene Building Products
P.O. Box 241353 Cleveland, OH 44124
P (877) 514-5336 F (440) 605-1120
www.keenebuilding.com