


| DETAIL NO. | DETAIL NAME | |
|---|---|---|
| PCD-13 | FOUNDATION WALL BASE PERIMETER DRAIN | |
| DATE | | |
| 8/10/24 | | |

keene building products

P.O. Box 241353 Cleveland, OH 44124
P (877) 514-5336 F (440) 605-1120
www.keenebuilding.com

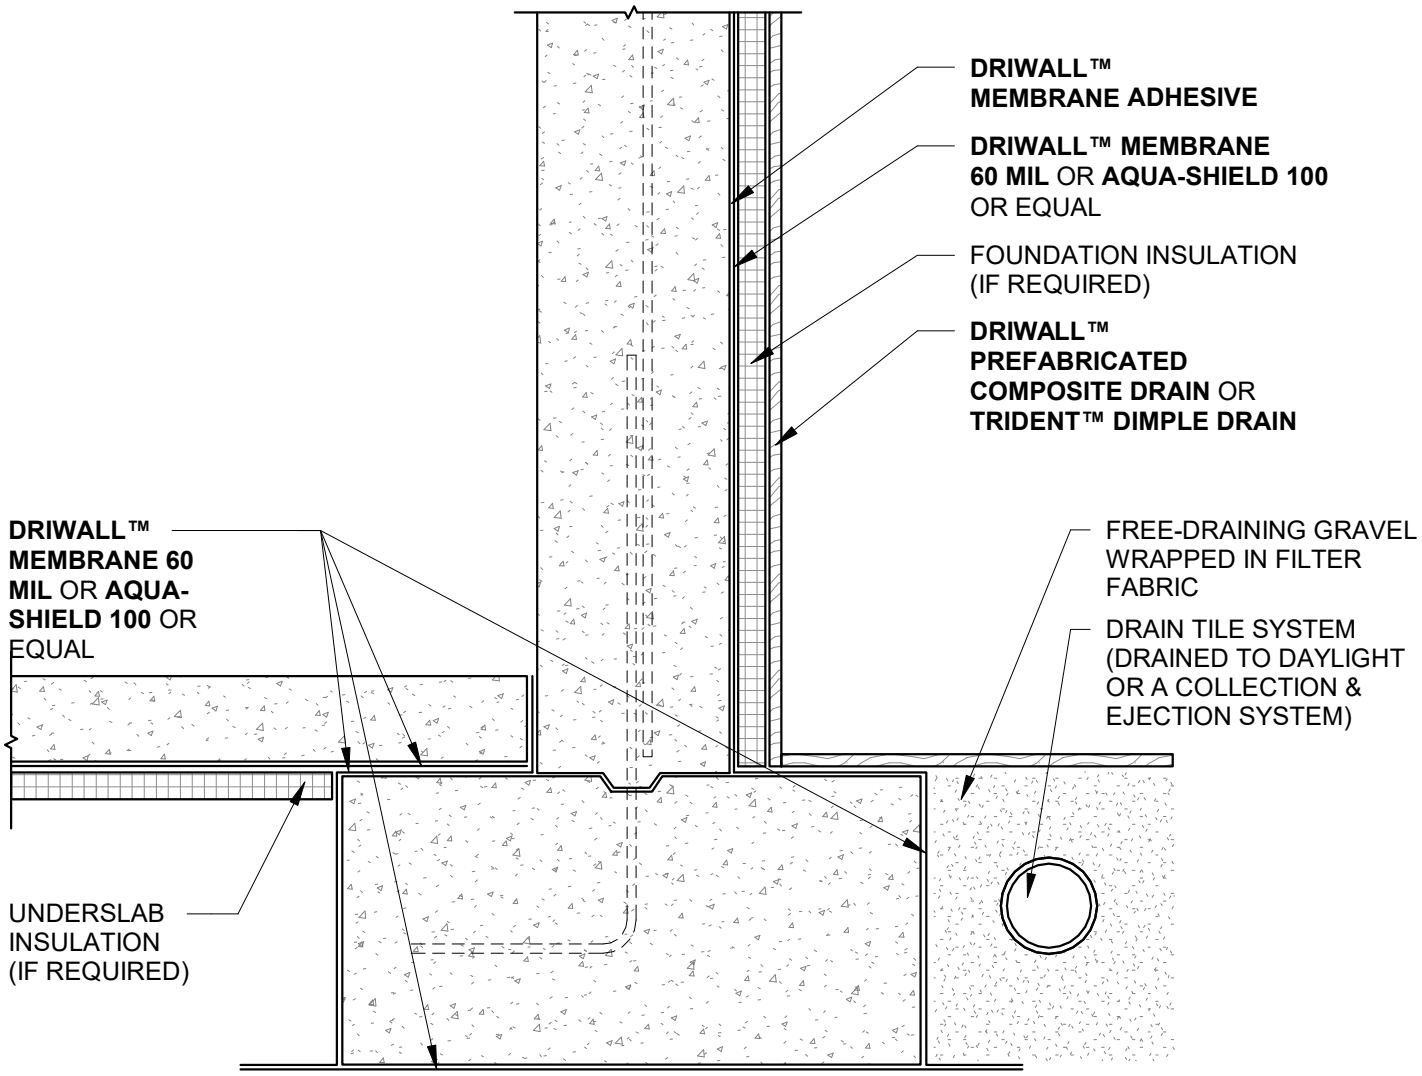


| DETAIL NO. | DETAIL NAME |
|---|---|
| PCD-14 | FOUNDATION WALL |
| DATE | |
| 8/10/24 | |

keene building products

P.O. Box 241353 Cleveland, OH 44124
P (877) 514-5336 F (440) 605-1120
www.keenebuilding.com

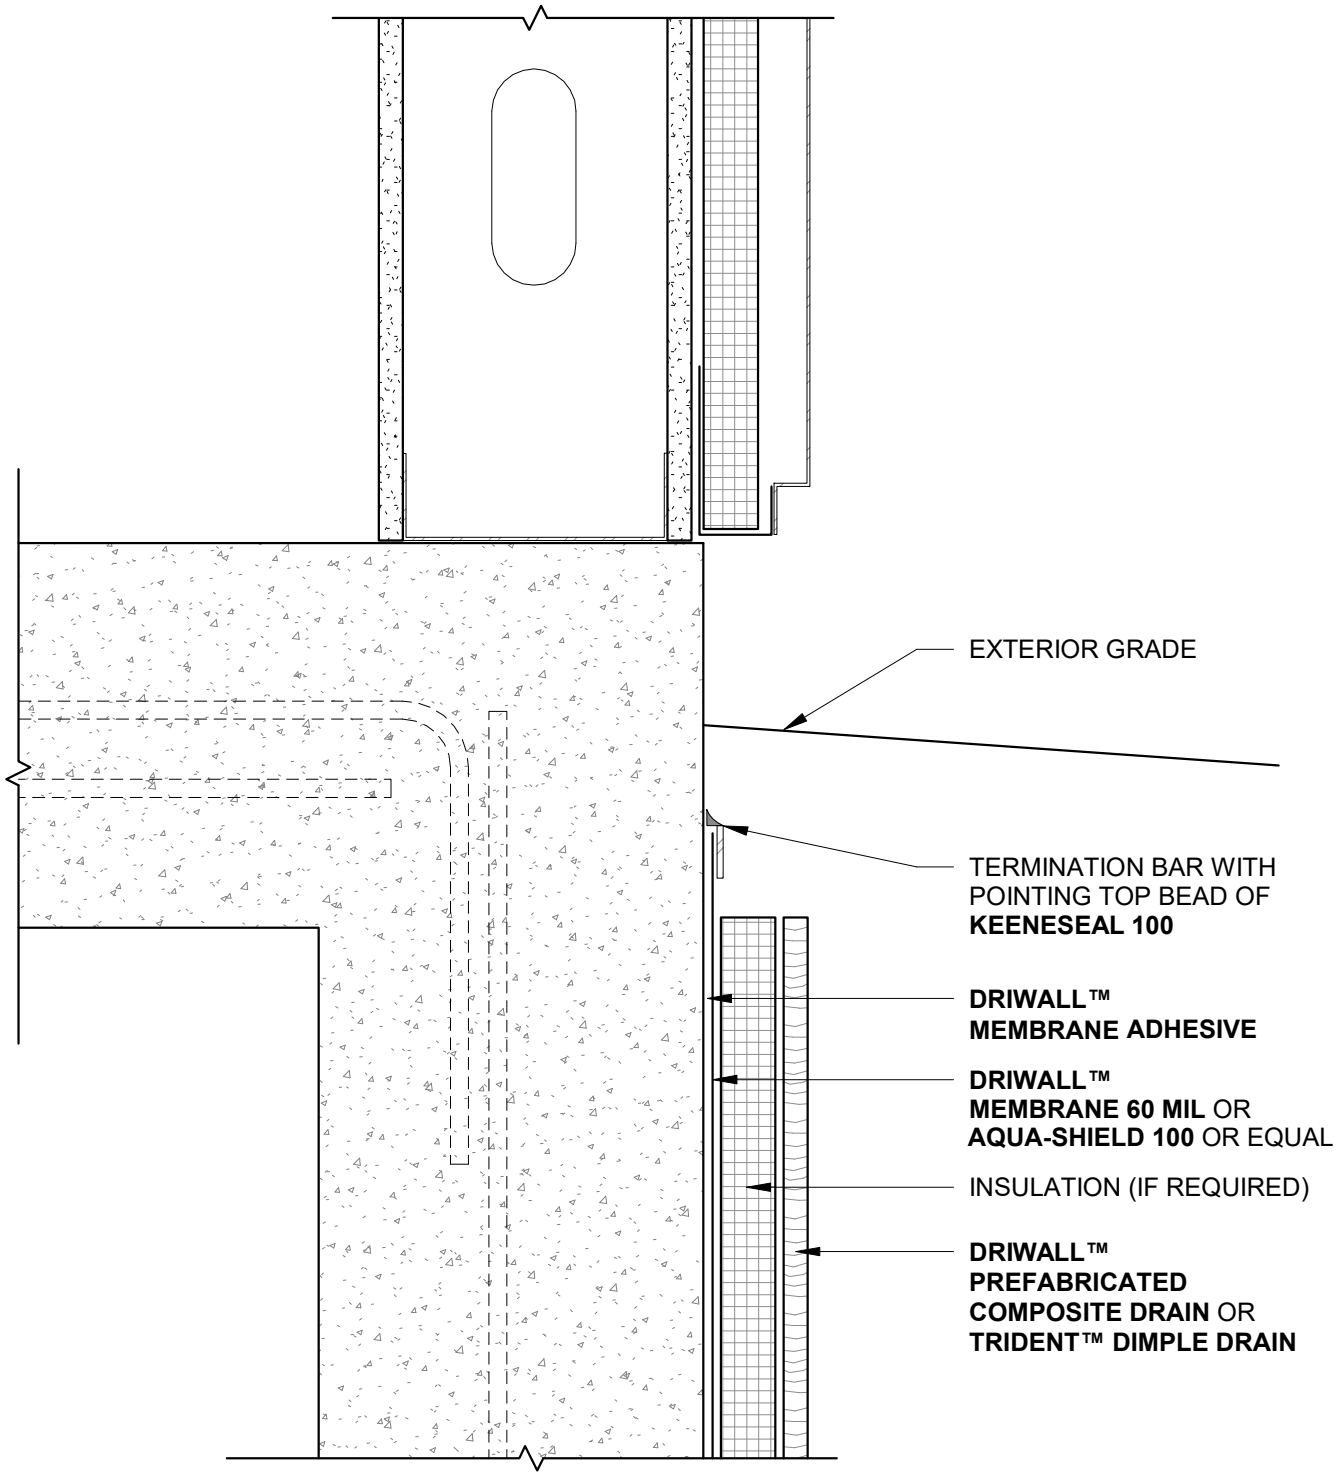


DETAIL NO.

PCD-15

DETAIL NAME

FOUNDATION WALL INSULATED CONCRETE FORM

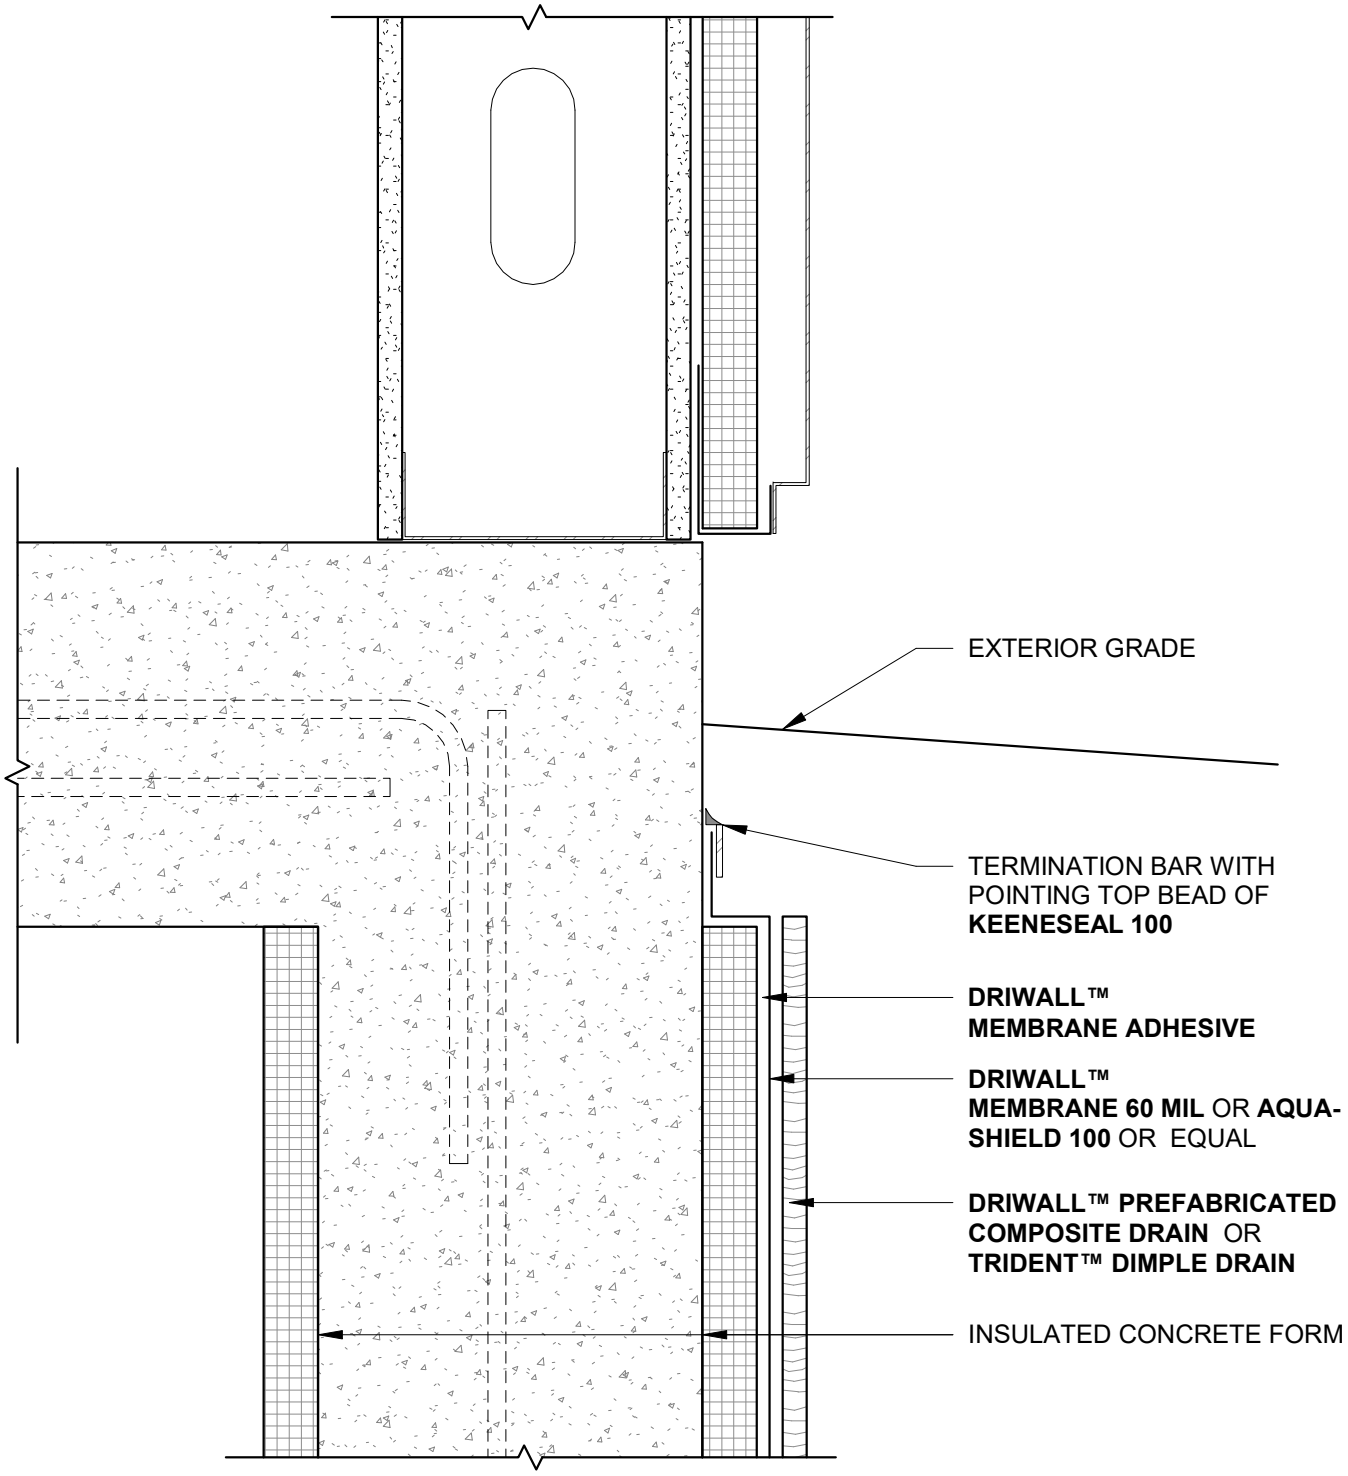DATE

8/10/24

keene building products

P.O. Box 241353 Cleveland, OH 44124
P (877) 514-5336 F (440) 605-1120
www.keenebuilding.com