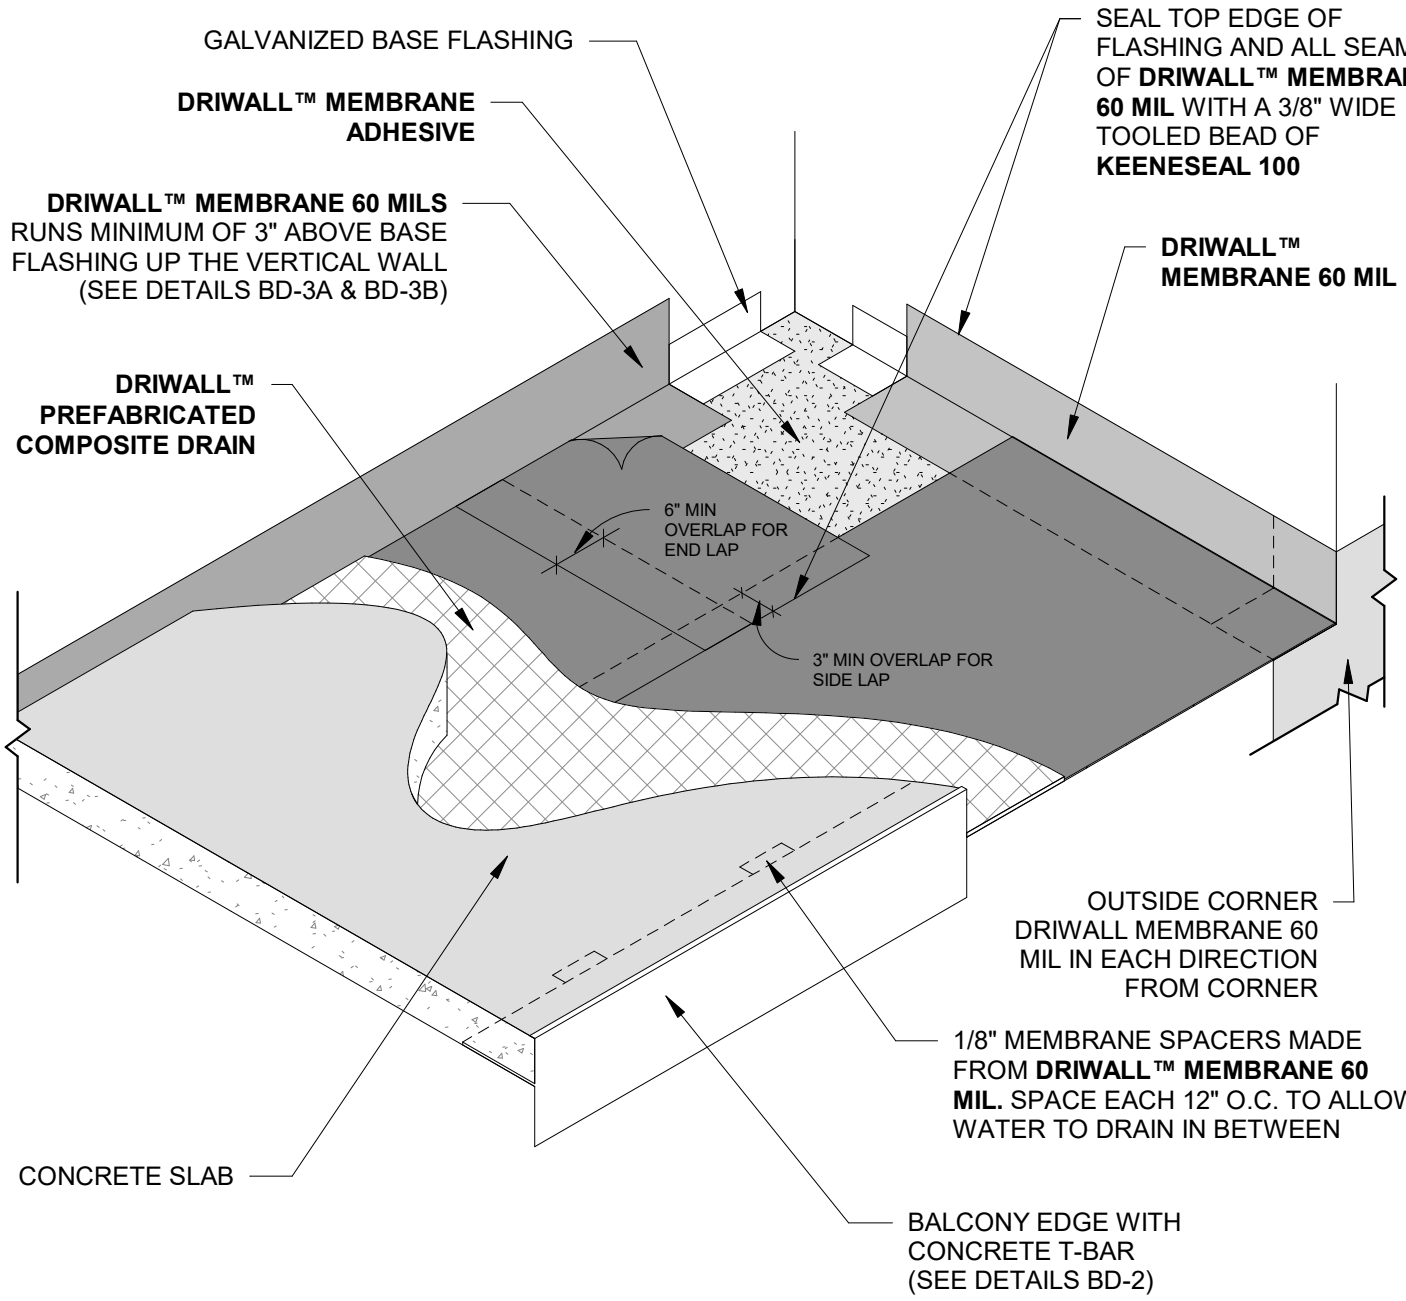

DETAIL NO.	DETAIL NAME	
BD-1A	DRIWALL MEMBRANE 60 MIL - BALCONY WATERPROOFING SYSTEM - OVERVIEW ISOMETRIC (OPTION A)	
DATE		
5/10/25		

keene building products

P.O. Box 241353 Cleveland, OH 44124
P (877) 514-5336 F (440) 605-1120
www.keenebuilding.com

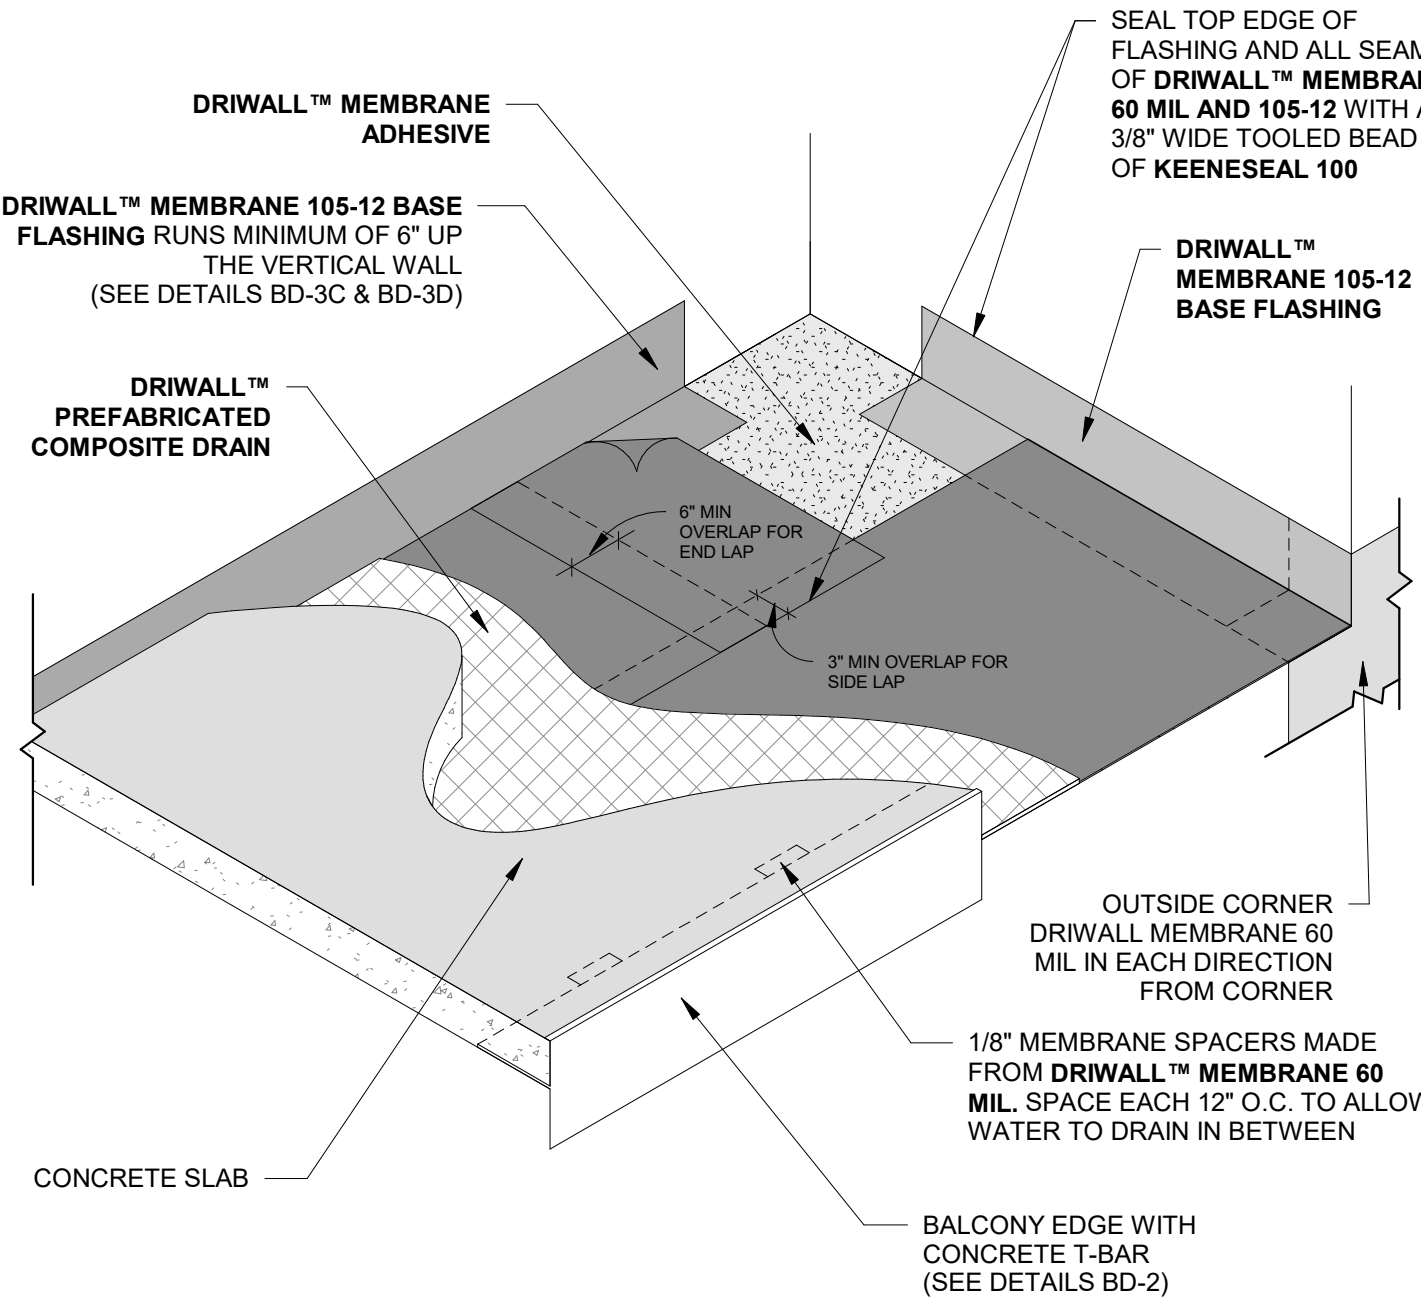

DETAIL NO.

BD-1B

DATE

5/10/25

DETAIL NAME

DRIWALL MEMBRANE 60 MIL - BALCONY WATERPROOFING SYSTEM - OVERVIEW ISOMETRIC (OPTION B)

keene building products

P.O. Box 241353 Cleveland, OH 44124
P (877) 514-5336 F (440) 605-1120
www.keenebuilding.com

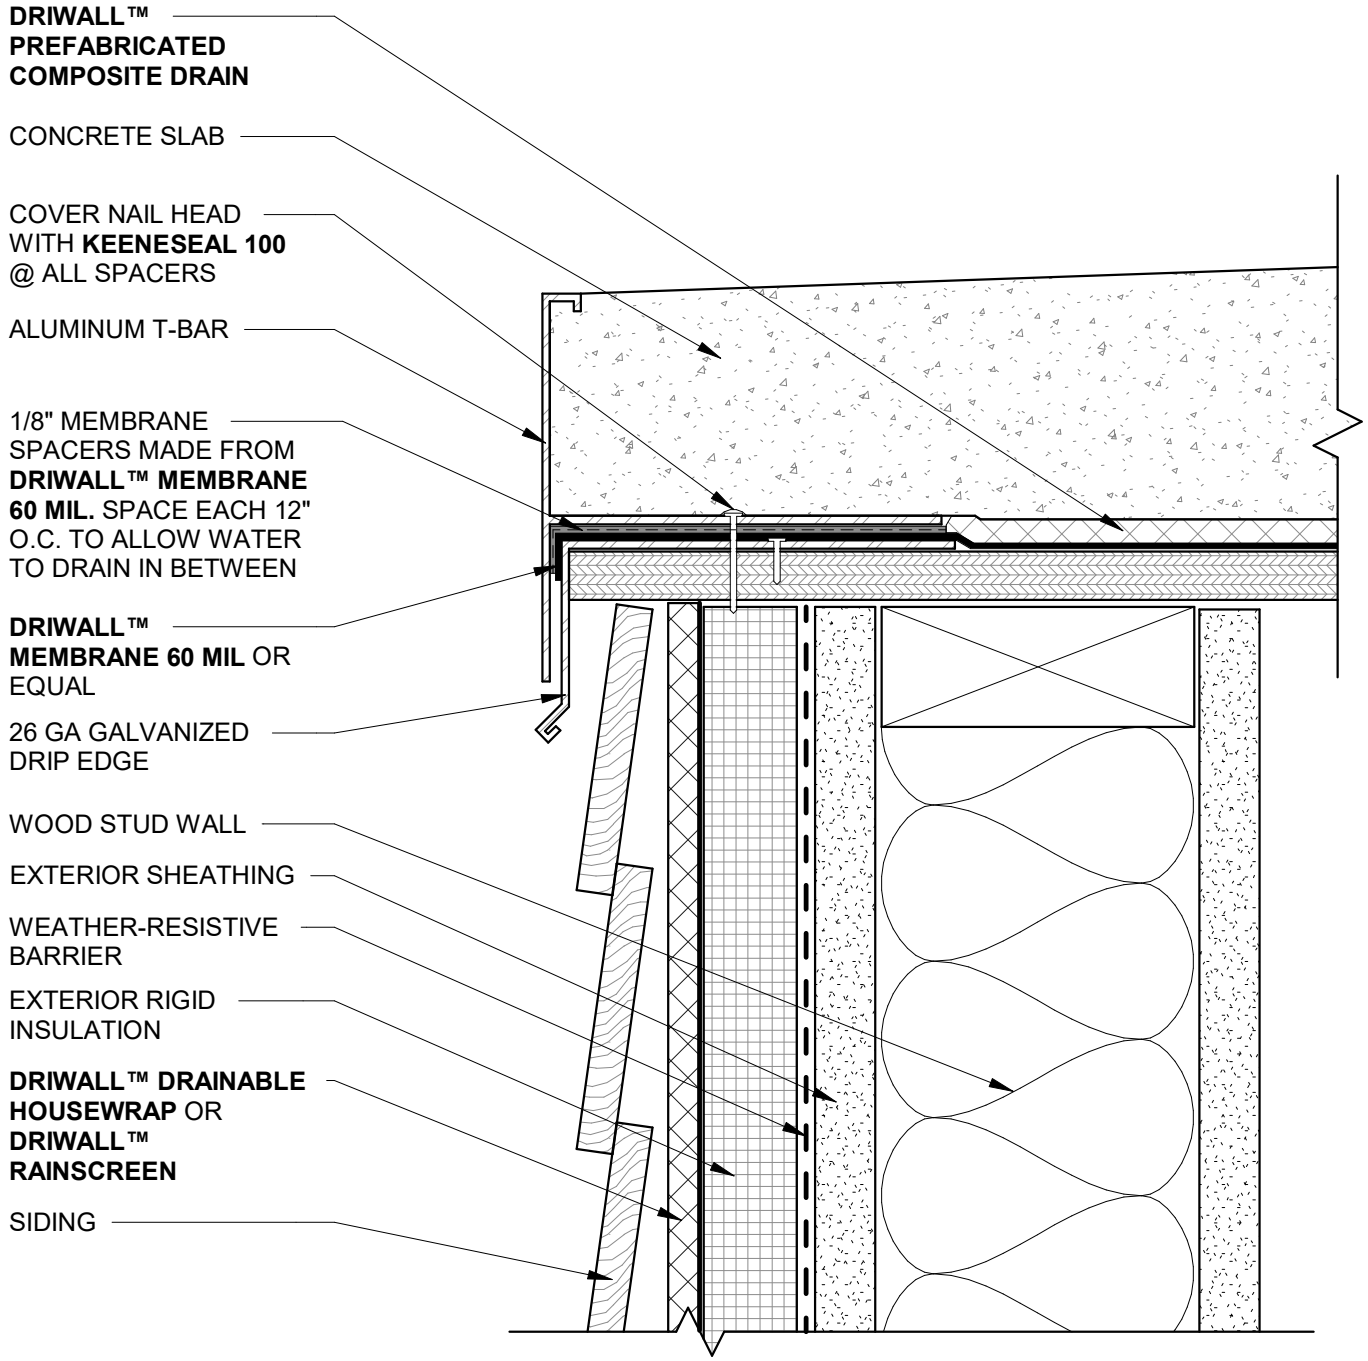

DETAIL NO.	DETAIL NAME
BD-2	BALCONY DECK EDGE
DATE	
5/10/25	

keene building products

P.O. Box 241353 Cleveland, OH 44124
P (877) 514-5336 F (440) 605-1120
www.keenebuilding.com

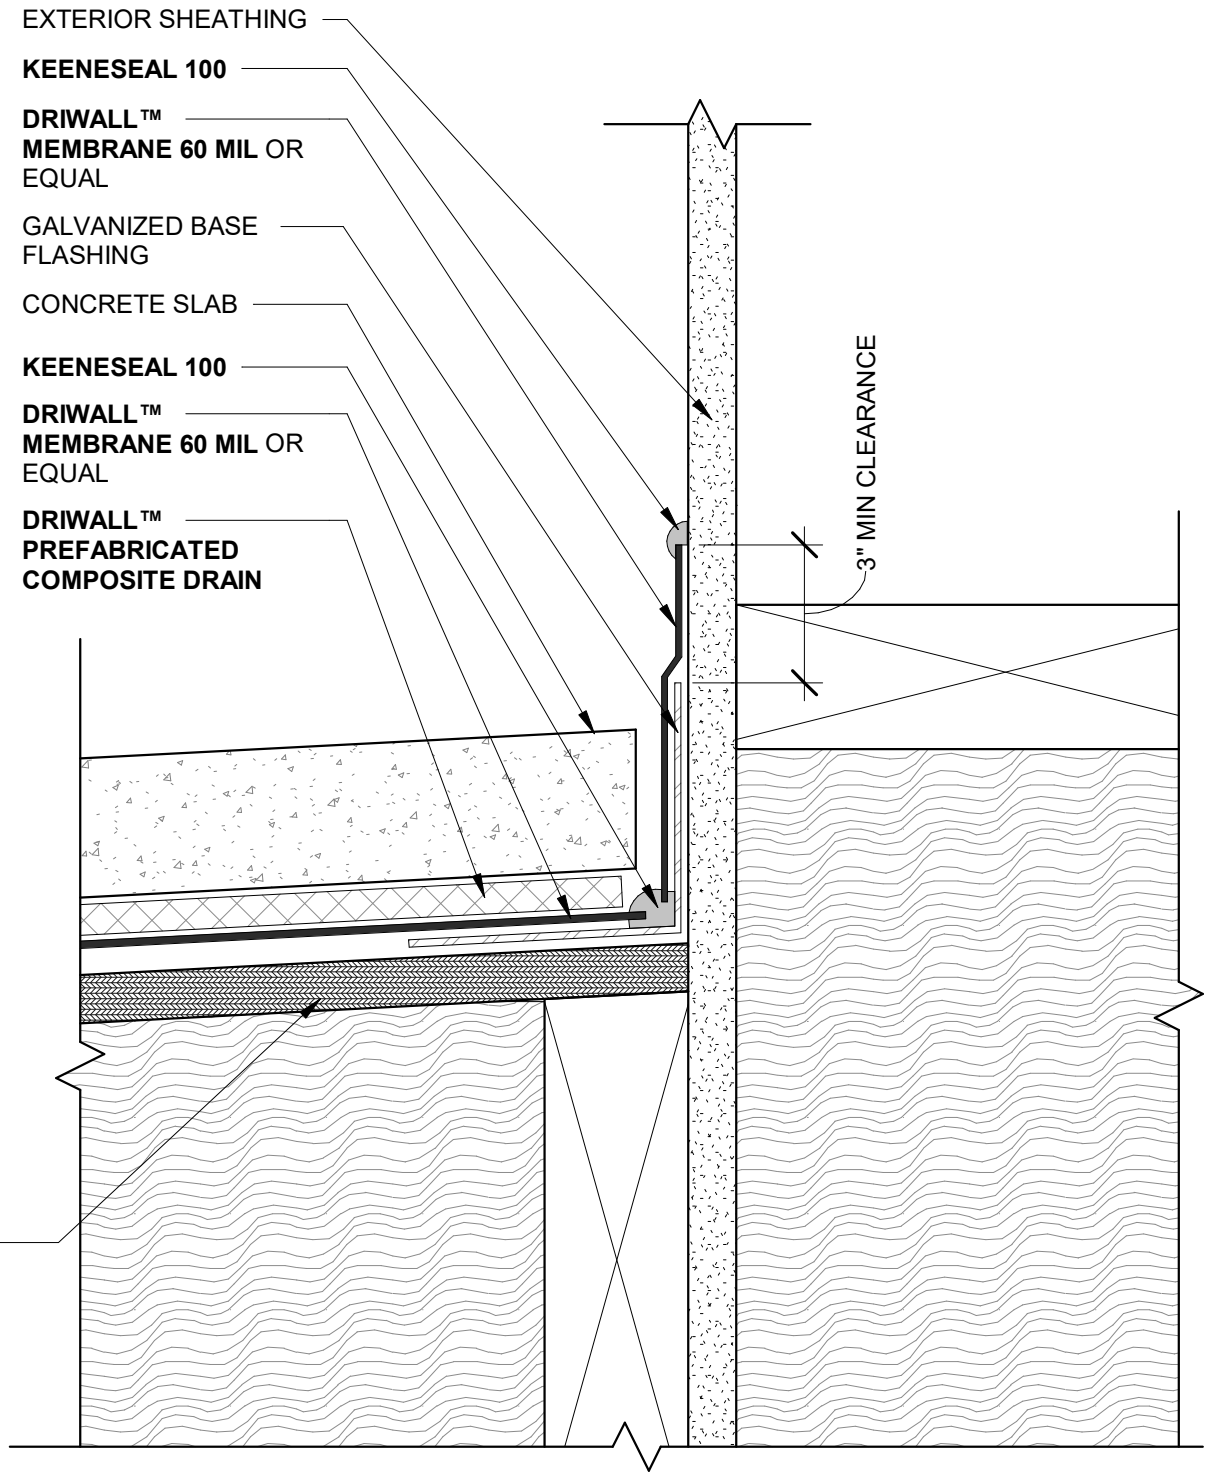

DETAIL NO.	DETAIL NAME	
BD-3A	BALCONY BASE FLASHING (OPTION A)	
DATE		
5/10/25		

keene building products

P.O. Box 241353 Cleveland, OH 44124
P (877) 514-5336 F (440) 605-1120
www.keenebuilding.com

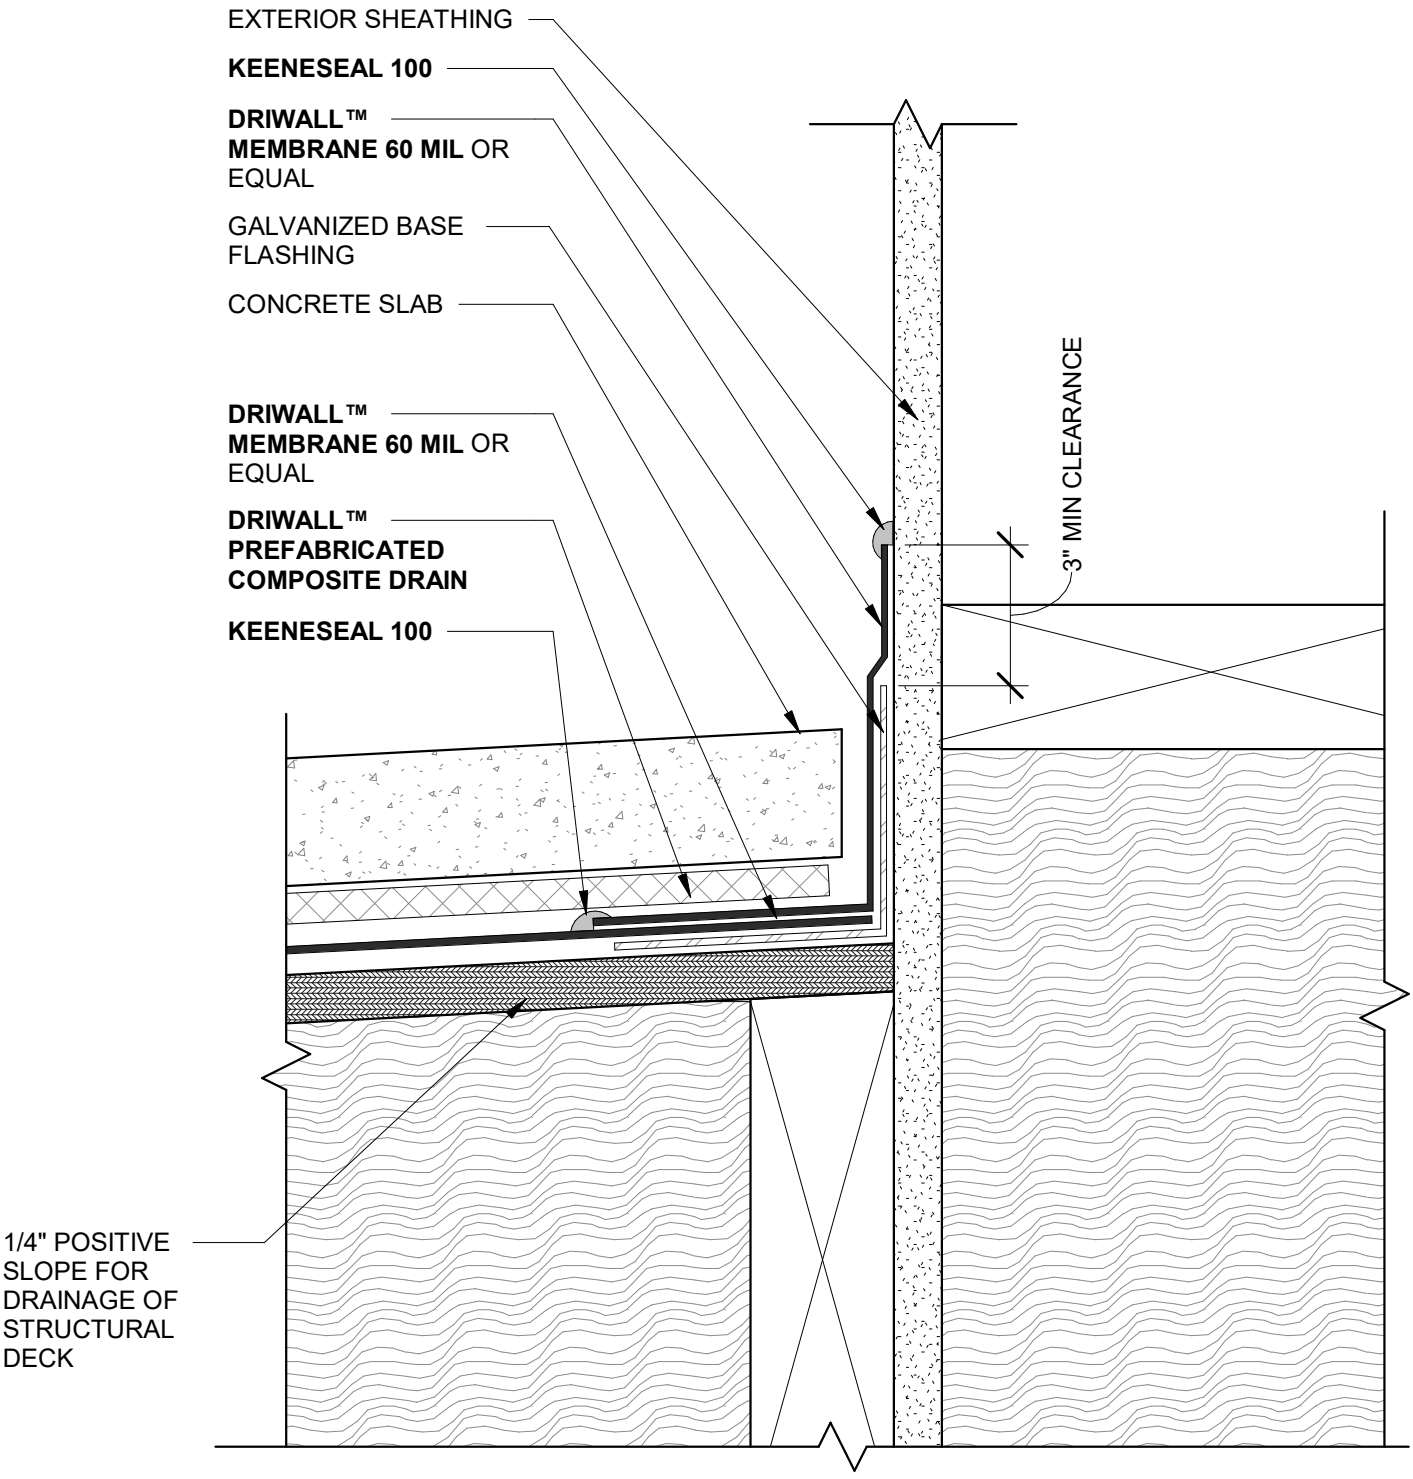

DETAIL NO.	DETAIL NAME
BD-3B	BALCONY BASE FLASHING (OPTION B)
DATE	
5/10/25	

keene building products

P.O. Box 241353 Cleveland, OH 44124
P (877) 514-5336 F (440) 605-1120
www.keenebuilding.com

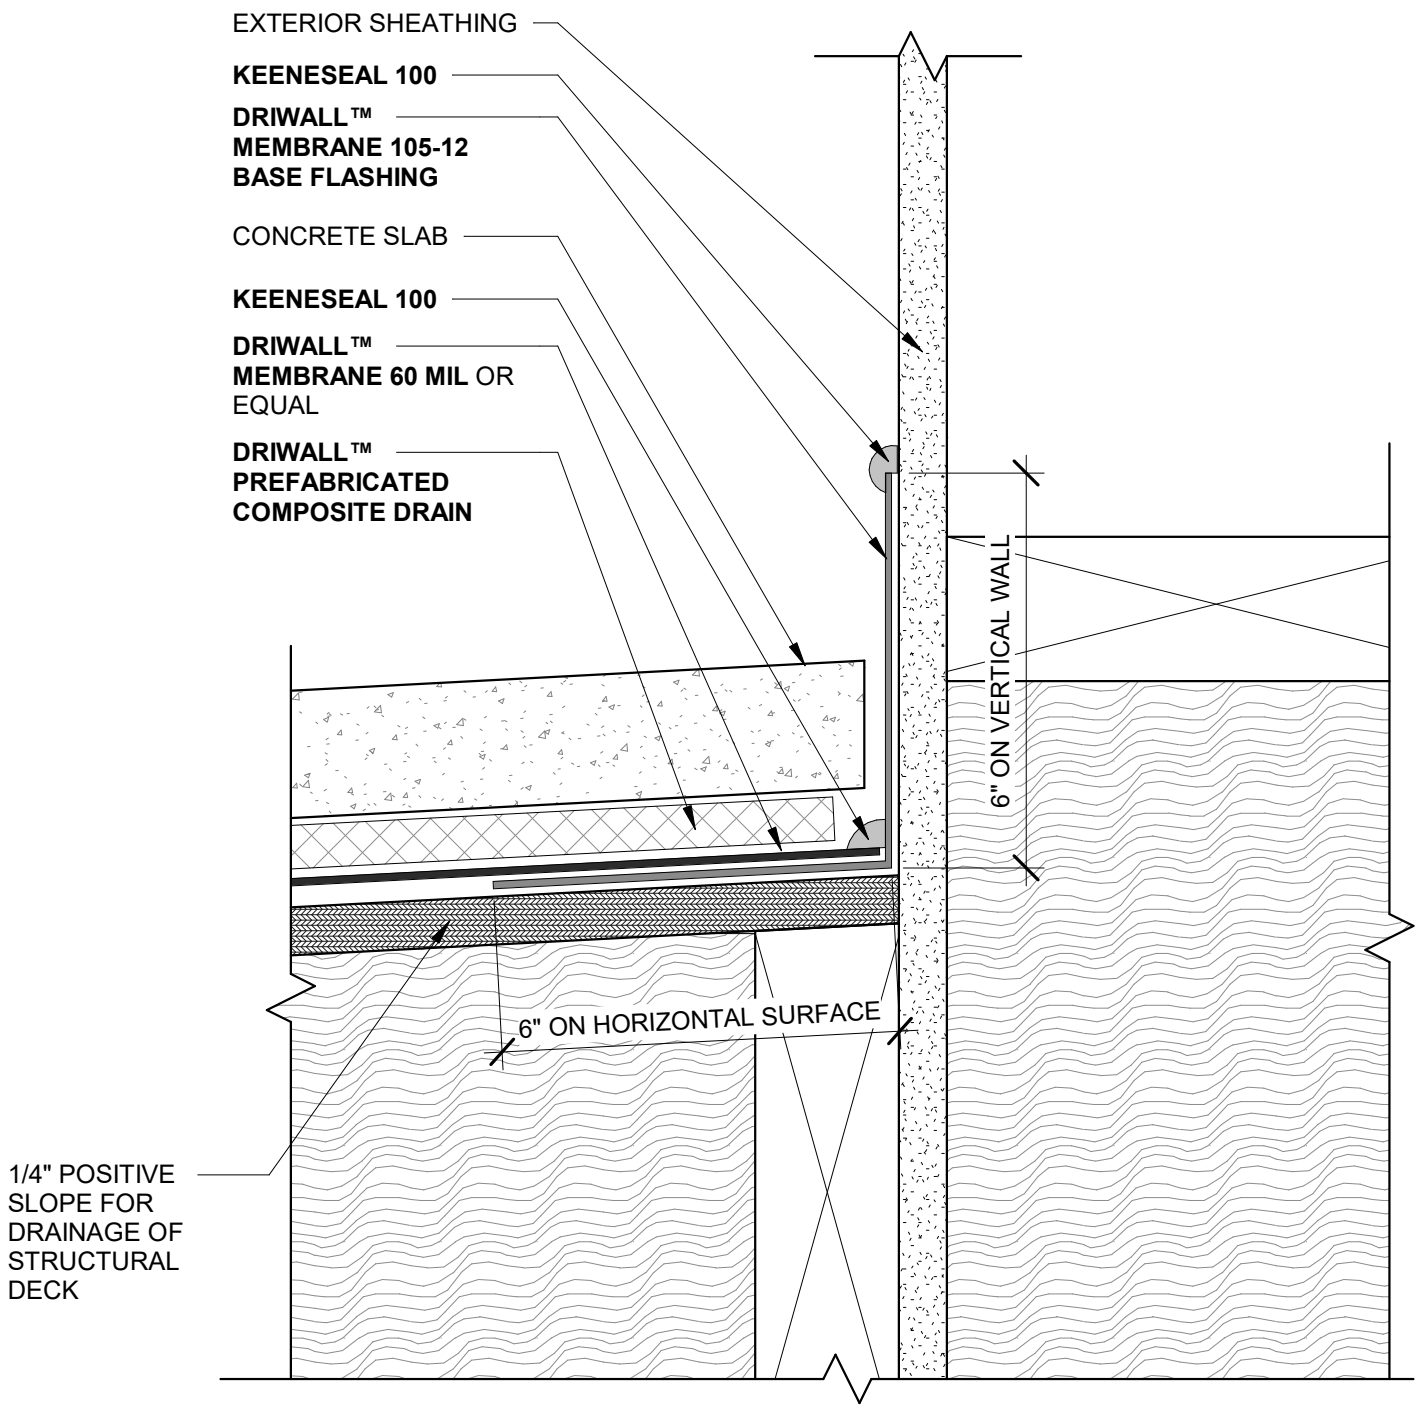

DETAIL NO.	DETAIL NAME	
BD-3C	BALCONY BASE FLASHING (OPTION C)	
DATE		
5/10/25		

keene building products

P.O. Box 241353 Cleveland, OH 44124
P (877) 514-5336 F (440) 605-1120
www.keenebuilding.com

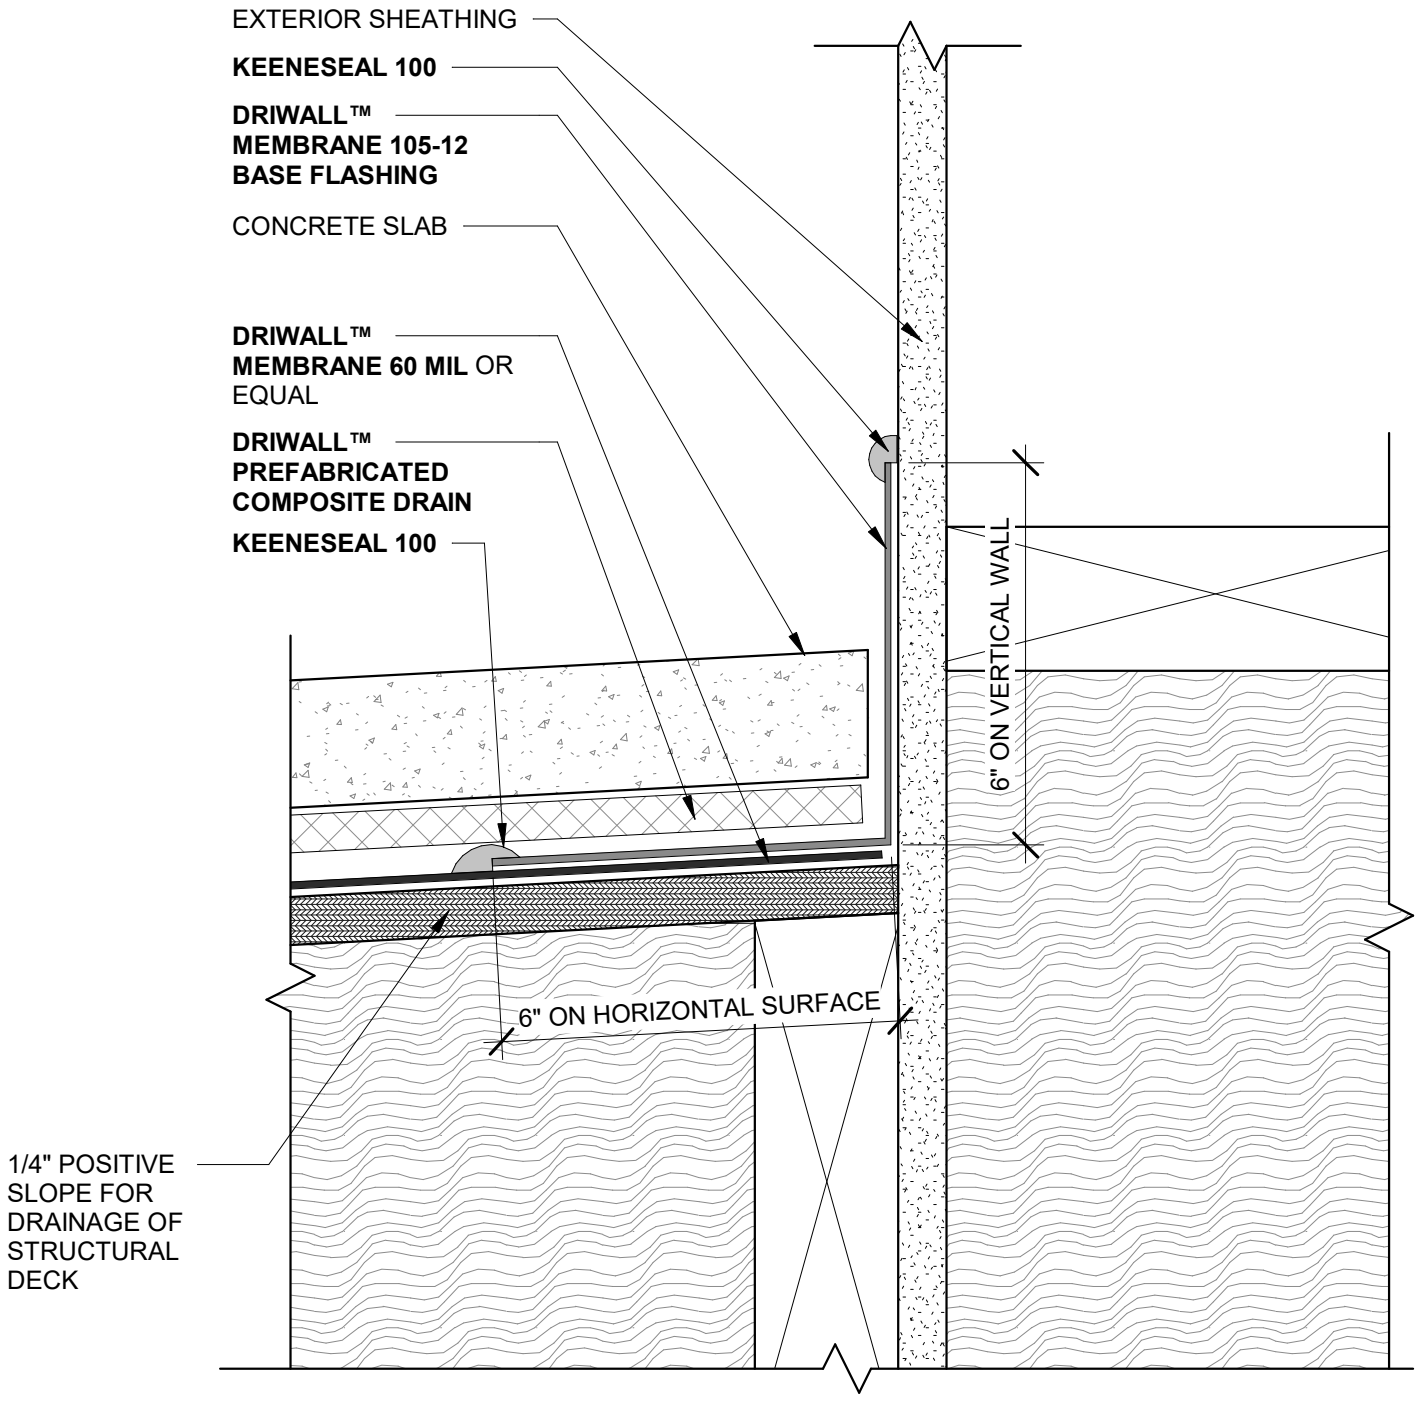

DETAIL NO.	DETAIL NAME	
BD-3D	BALCONY BASE FLASHING (OPTION D)	
DATE		
5/10/25		

keene building products

P.O. Box 241353 Cleveland, OH 44124
P (877) 514-5336 F (440) 605-1120
www.keenebuilding.com

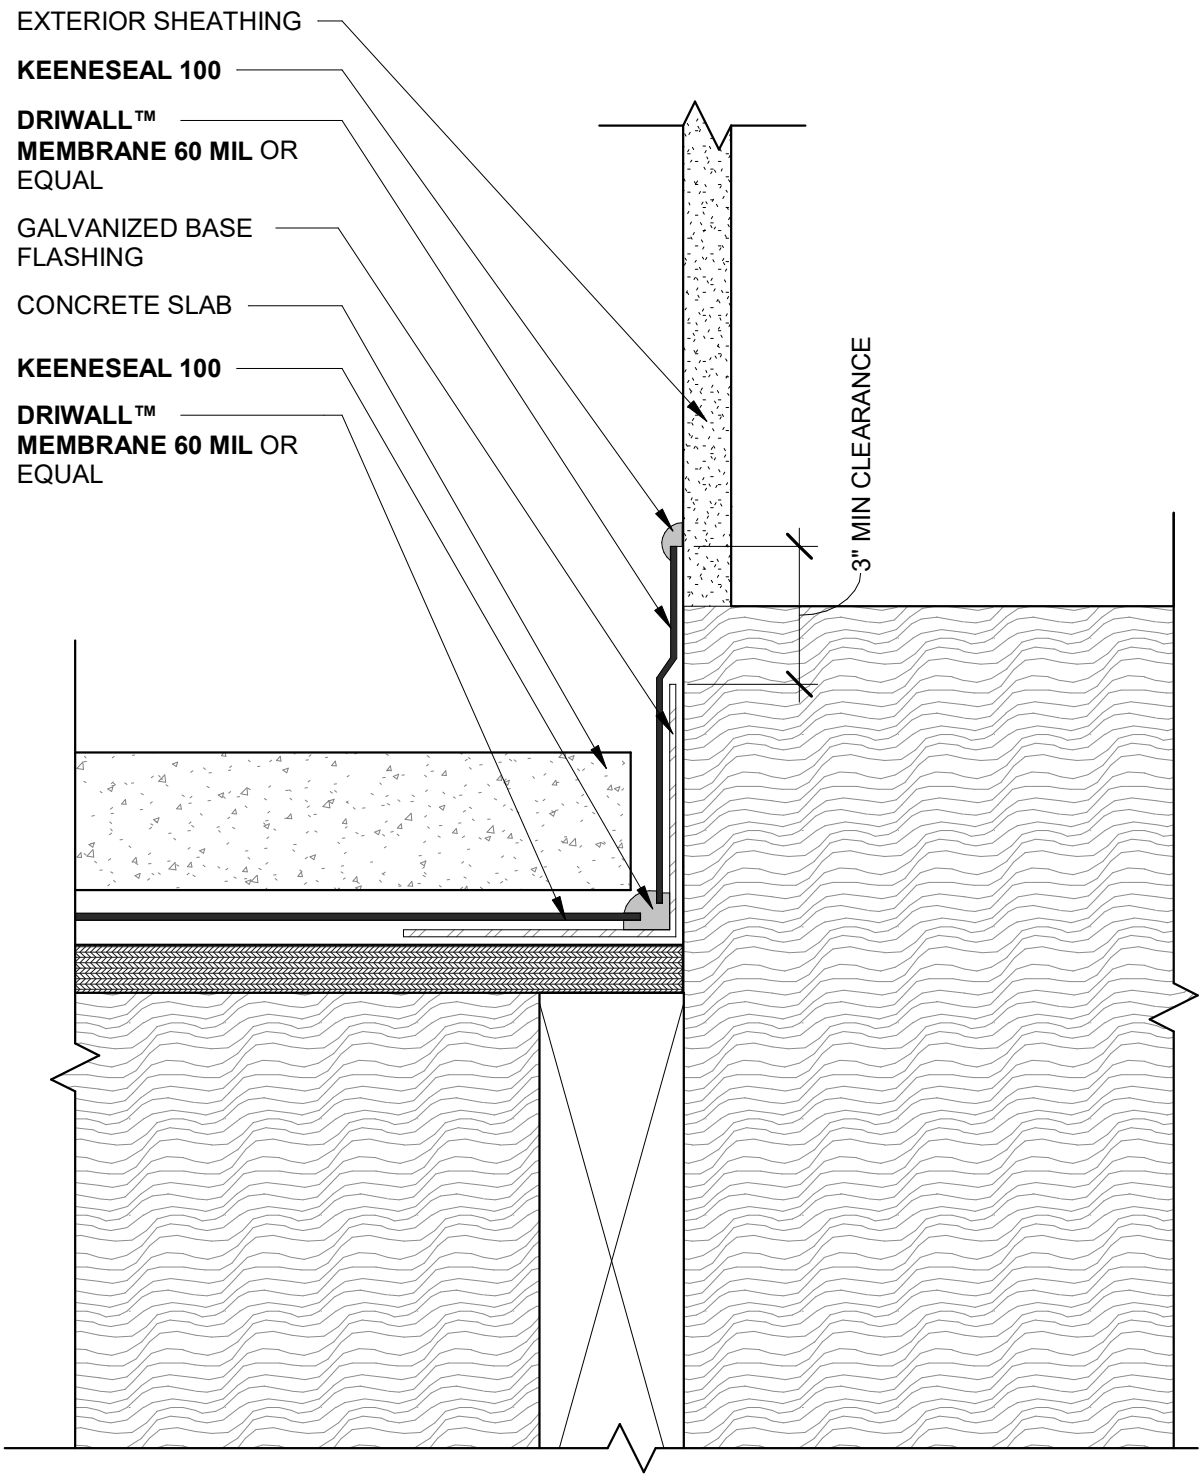

DETAIL NO.	DETAIL NAME
BD-4A	BREEZEWAY BASE FLASHING (OPTION A)
DATE	
5/10/25	

keene building products

P.O. Box 241353 Cleveland, OH 44124
P (877) 514-5336 F (440) 605-1120
www.keenebuilding.com

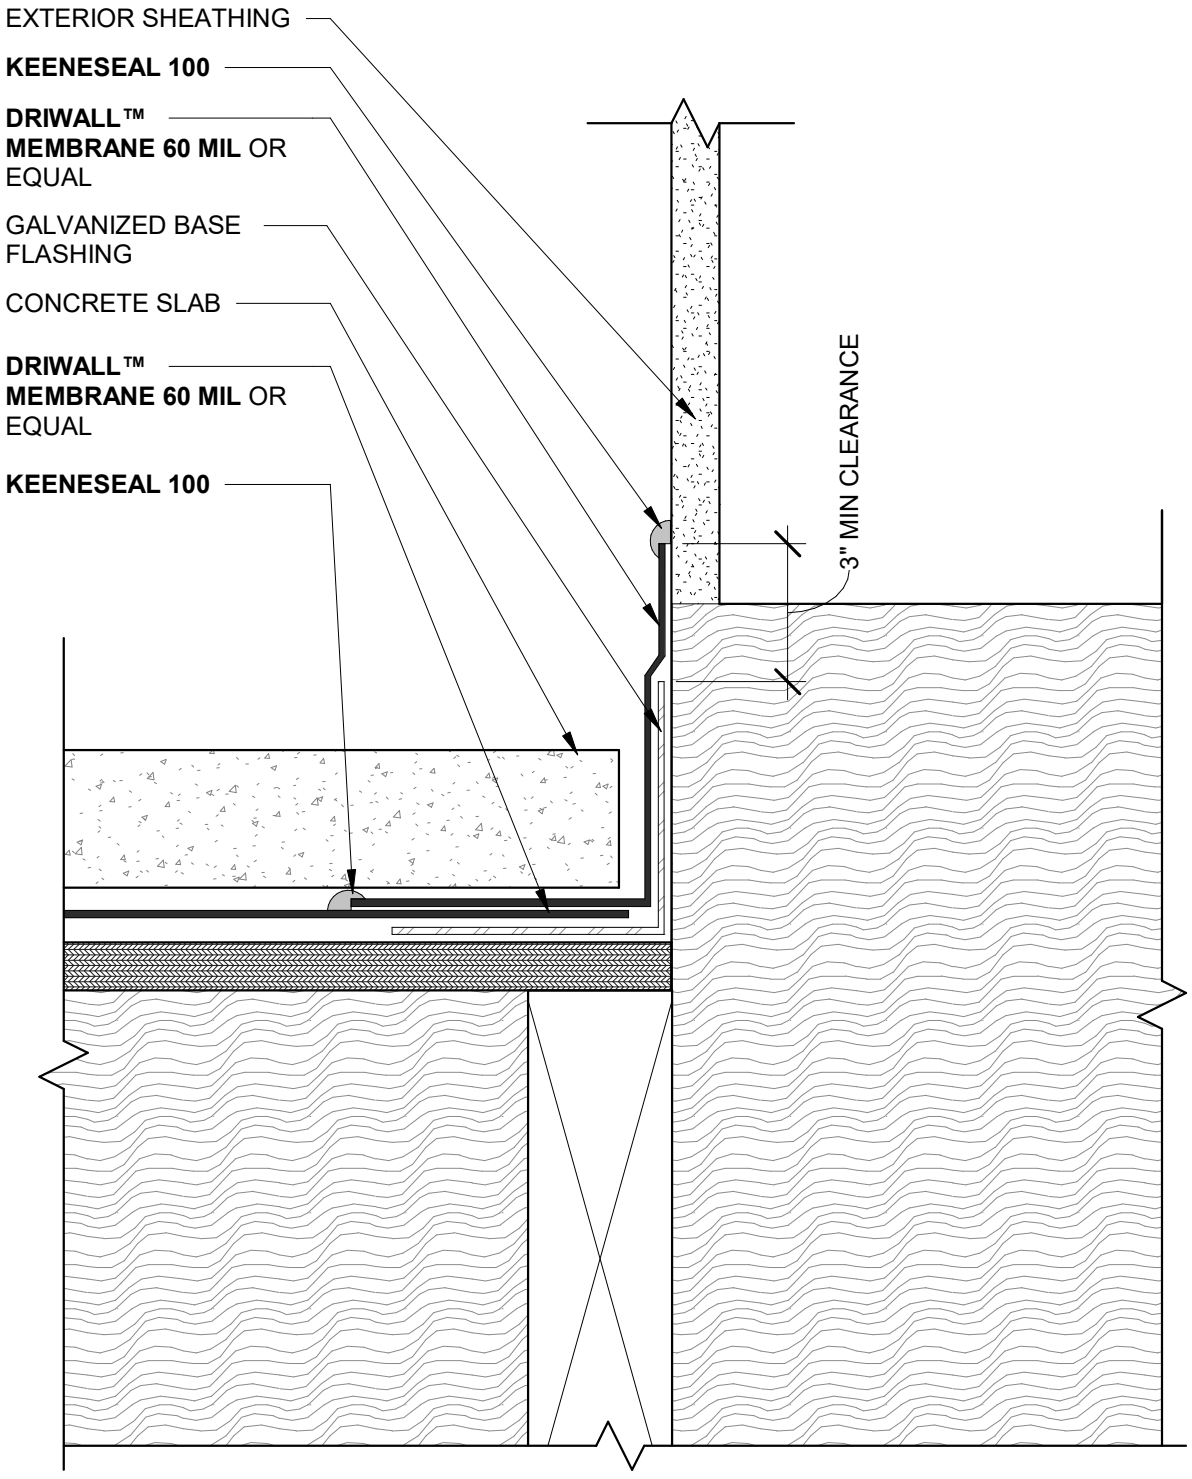

DETAIL NO.	DETAIL NAME	
BD-4B	BREEZEWAY BASE FLASHING (OPTION B)	
DATE		
5/10/25		

keene building products

P.O. Box 241353 Cleveland, OH 44124
P (877) 514-5336 F (440) 605-1120
www.keenebuilding.com

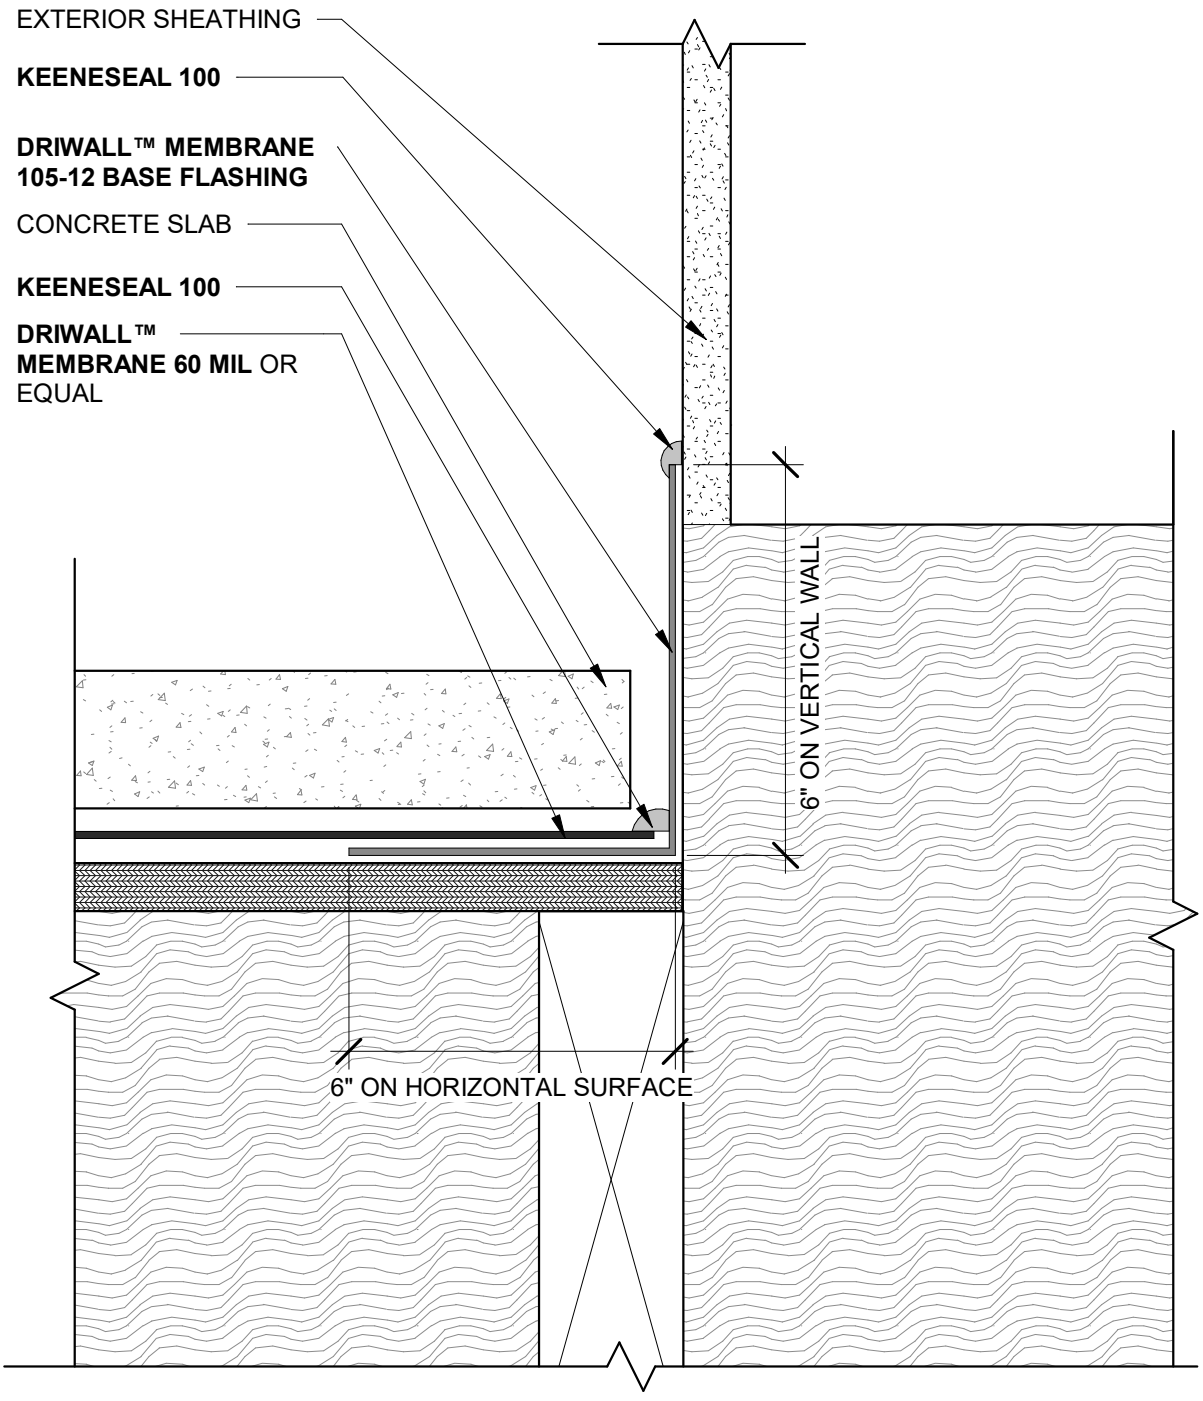

DETAIL NO.	DETAIL NAME	
BD-4C	BREEZEWAY BASE FLASHING (OPTION C)	
DATE		
5/10/25		

keene building products

P.O. Box 241353 Cleveland, OH 44124
P (877) 514-5336 F (440) 605-1120
www.keenebuilding.com

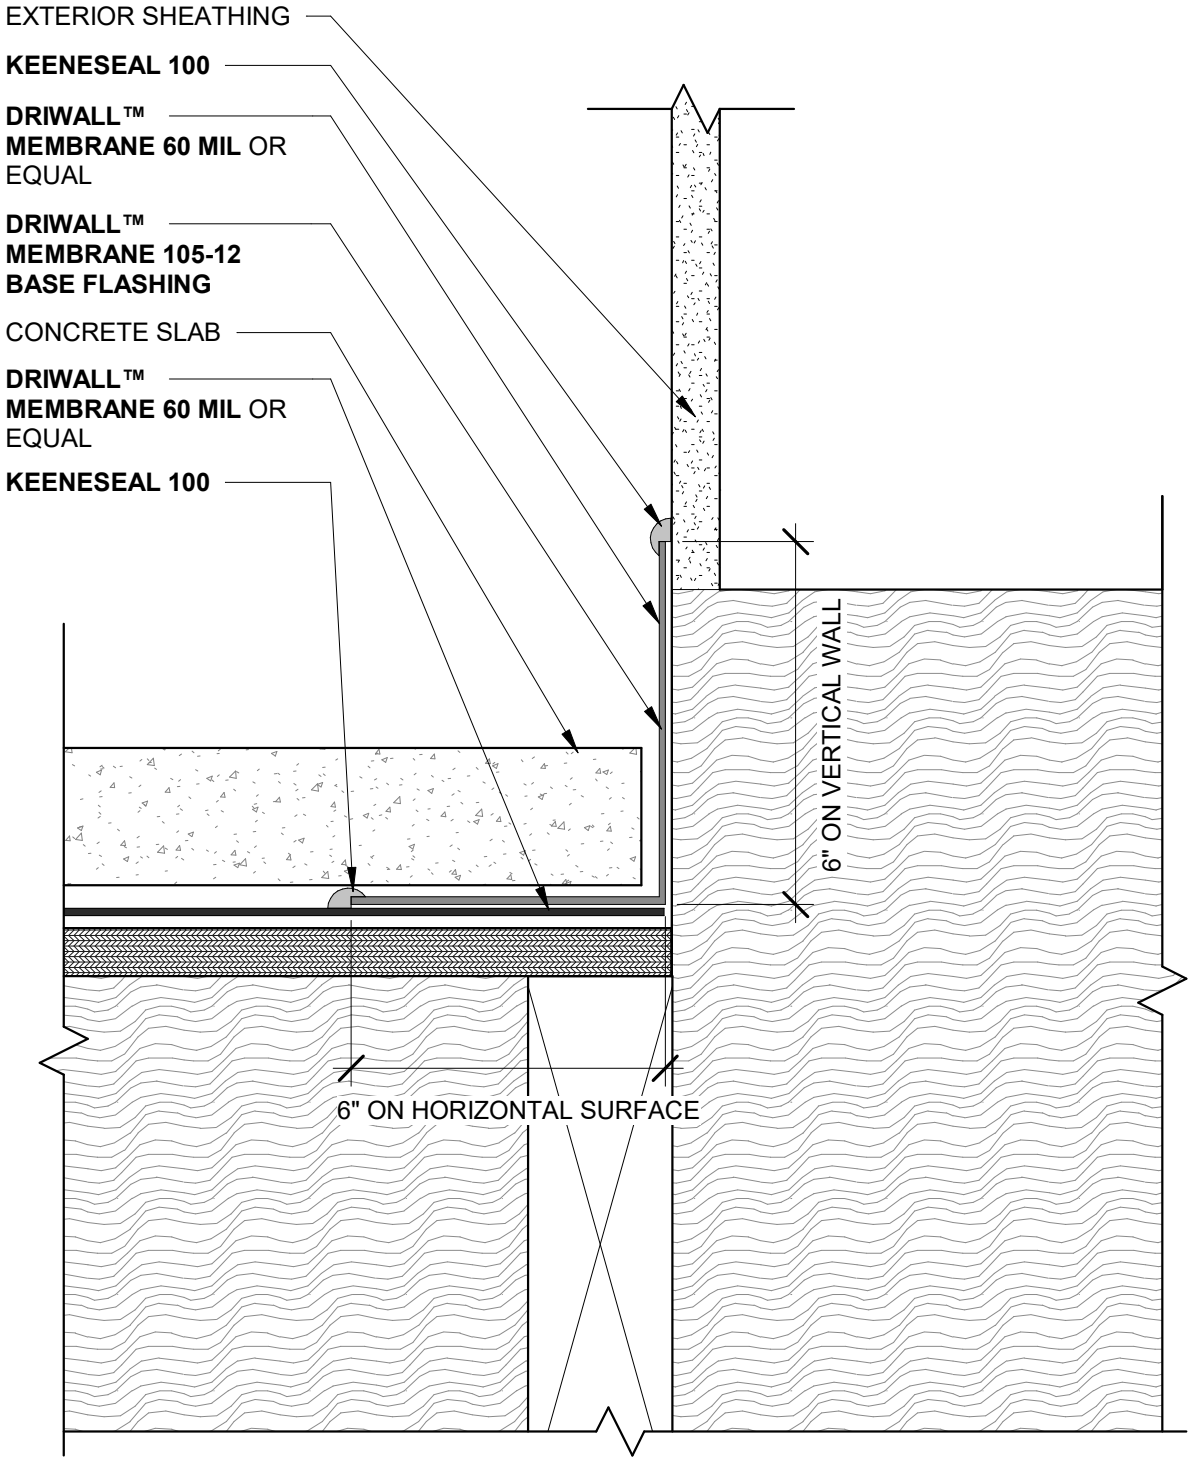

DETAIL NO.	DETAIL NAME
BD-4D	BREEZEWAY BASE FLASHING (OPTION D)
DATE	
5/10/25	

keene building products

P.O. Box 241353 Cleveland, OH 44124
P (877) 514-5336 F (440) 605-1120
www.keenebuilding.com

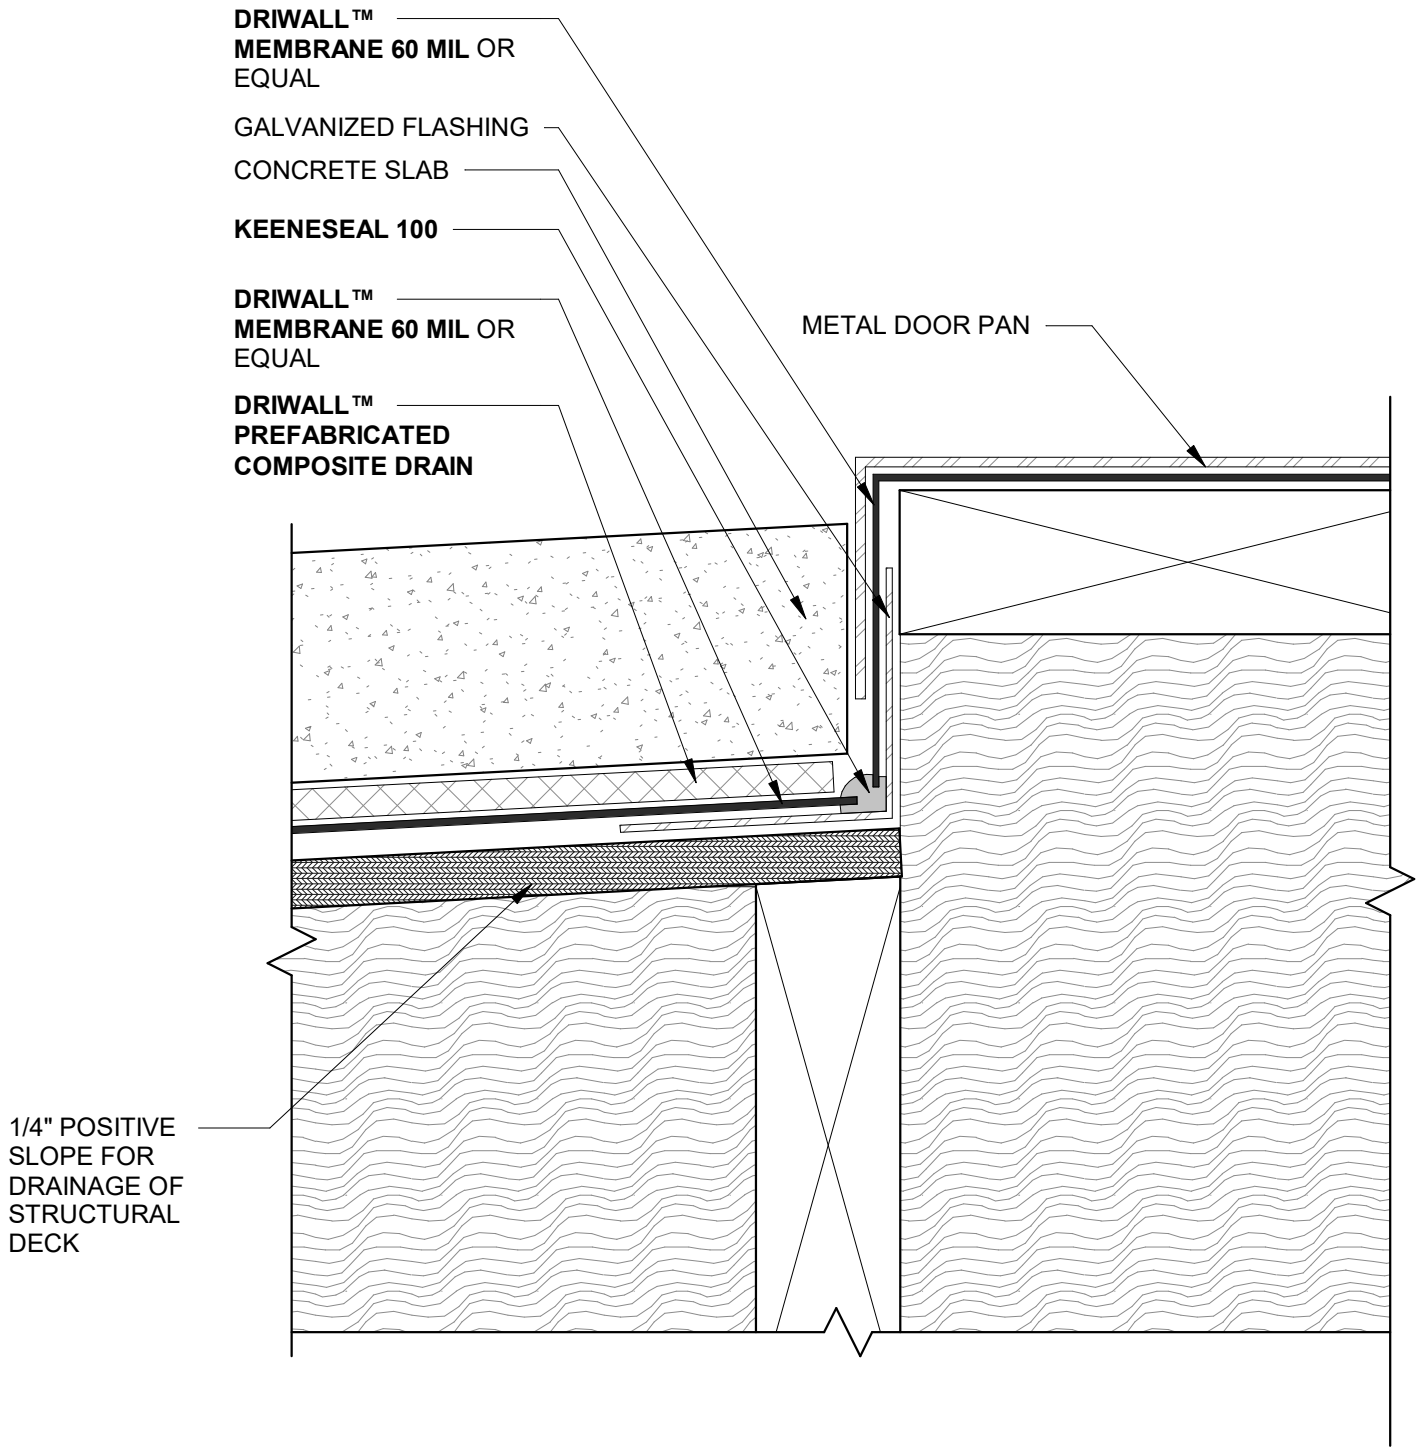

DETAIL NO.	DETAIL NAME
BD-5A	BALCONY DECK DOOR THRESHOLD
DATE	
5/10/25	

keene building products

P.O. Box 241353 Cleveland, OH 44124
P (877) 514-5336 F (440) 605-1120
www.keenebuilding.com

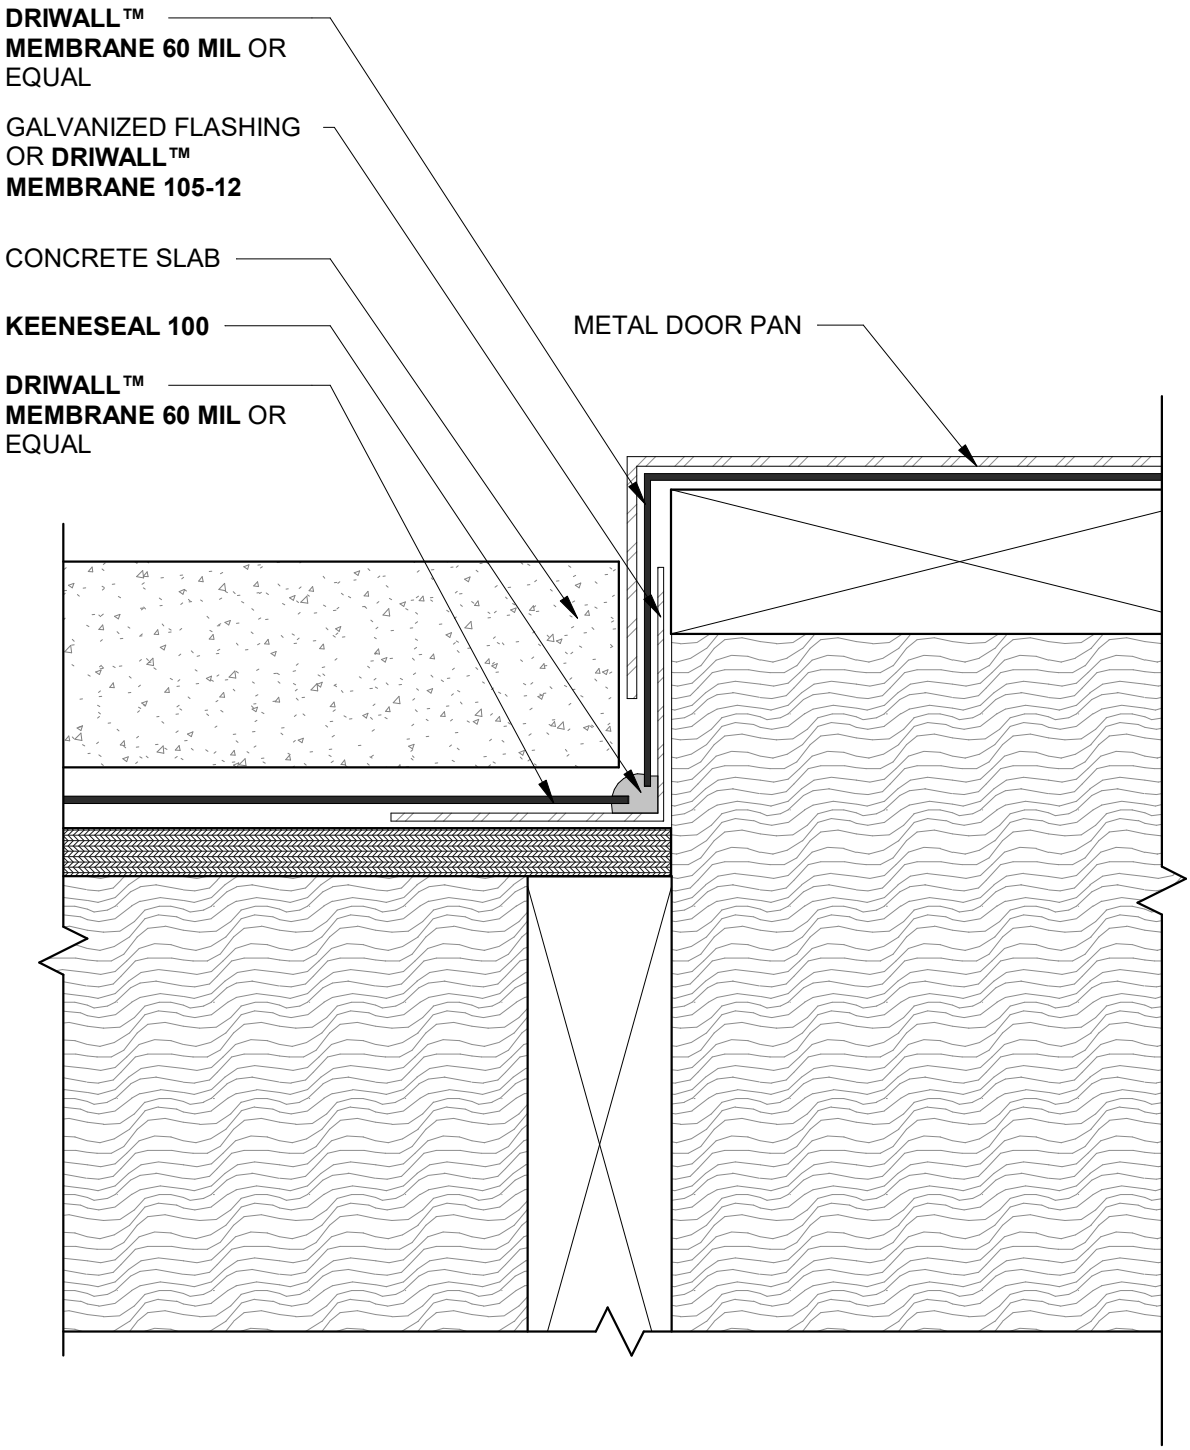

DETAIL NO.	DETAIL NAME	
BD-5B	UNIT DOOR ENTRY THRESHOLD	keene building products
DATE		
5/10/25		

P.O. Box 241353 Cleveland, OH 44124
P (877) 514-5336 F (440) 605-1120
www.keenebuilding.com

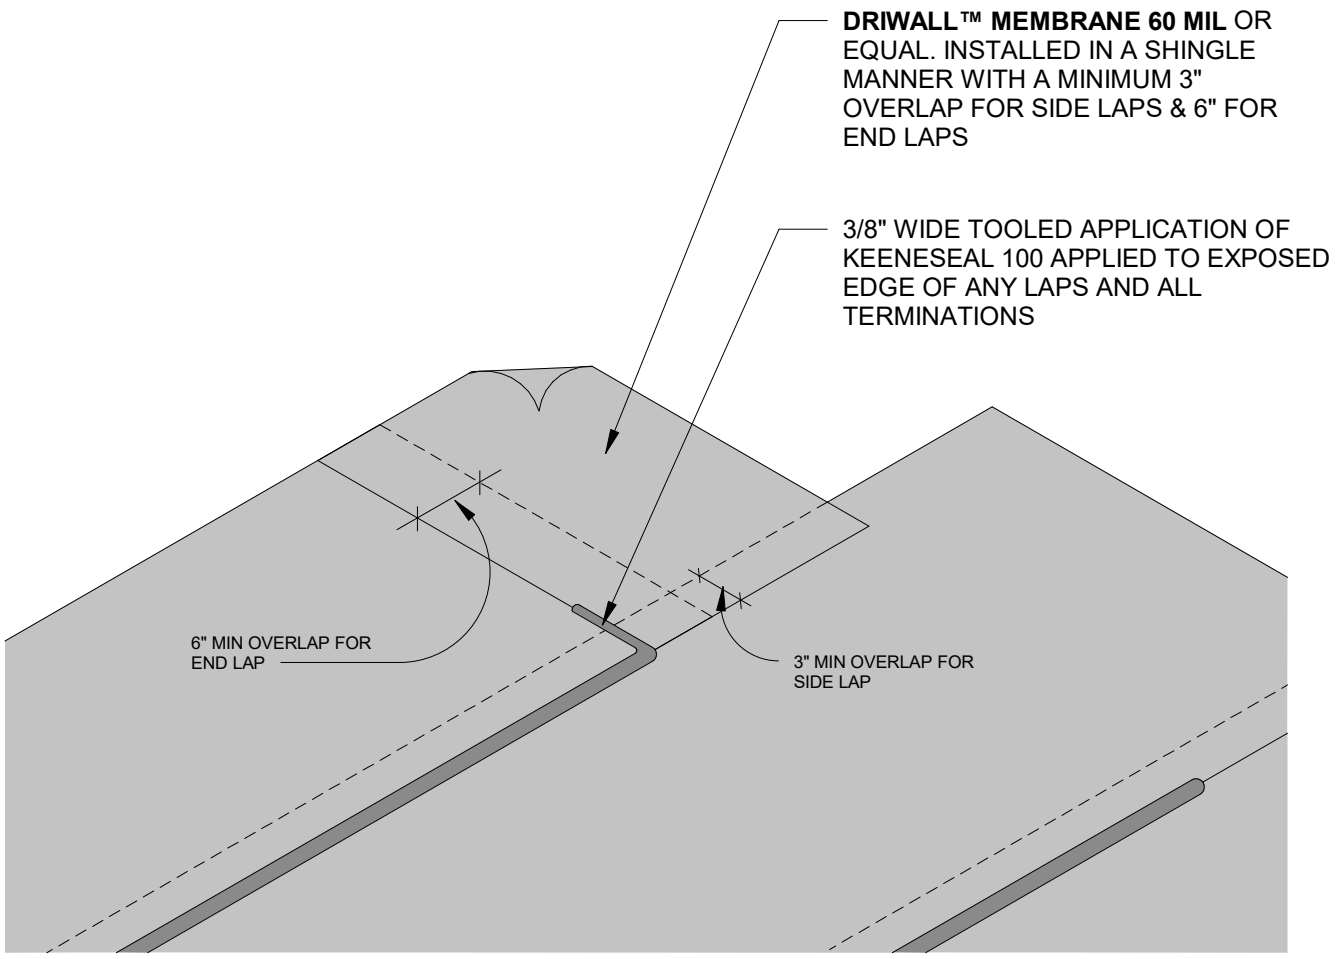

NOTE: SEAL 1/16" JOINTS OR GAPS IN STRUCTURAL DECKING WITH **KEENESEAL 100** OR **AQUA-SHIELD 100**

DETAIL NO.	DETAIL NAME	
BD-6	BALCONY DECK - LAPPING DETAIL	keene building products
DATE		
5/10/25		

P.O. Box 241353 Cleveland, OH 44124
P (877) 514-5336 F (440) 605-1120
www.keenebuilding.com

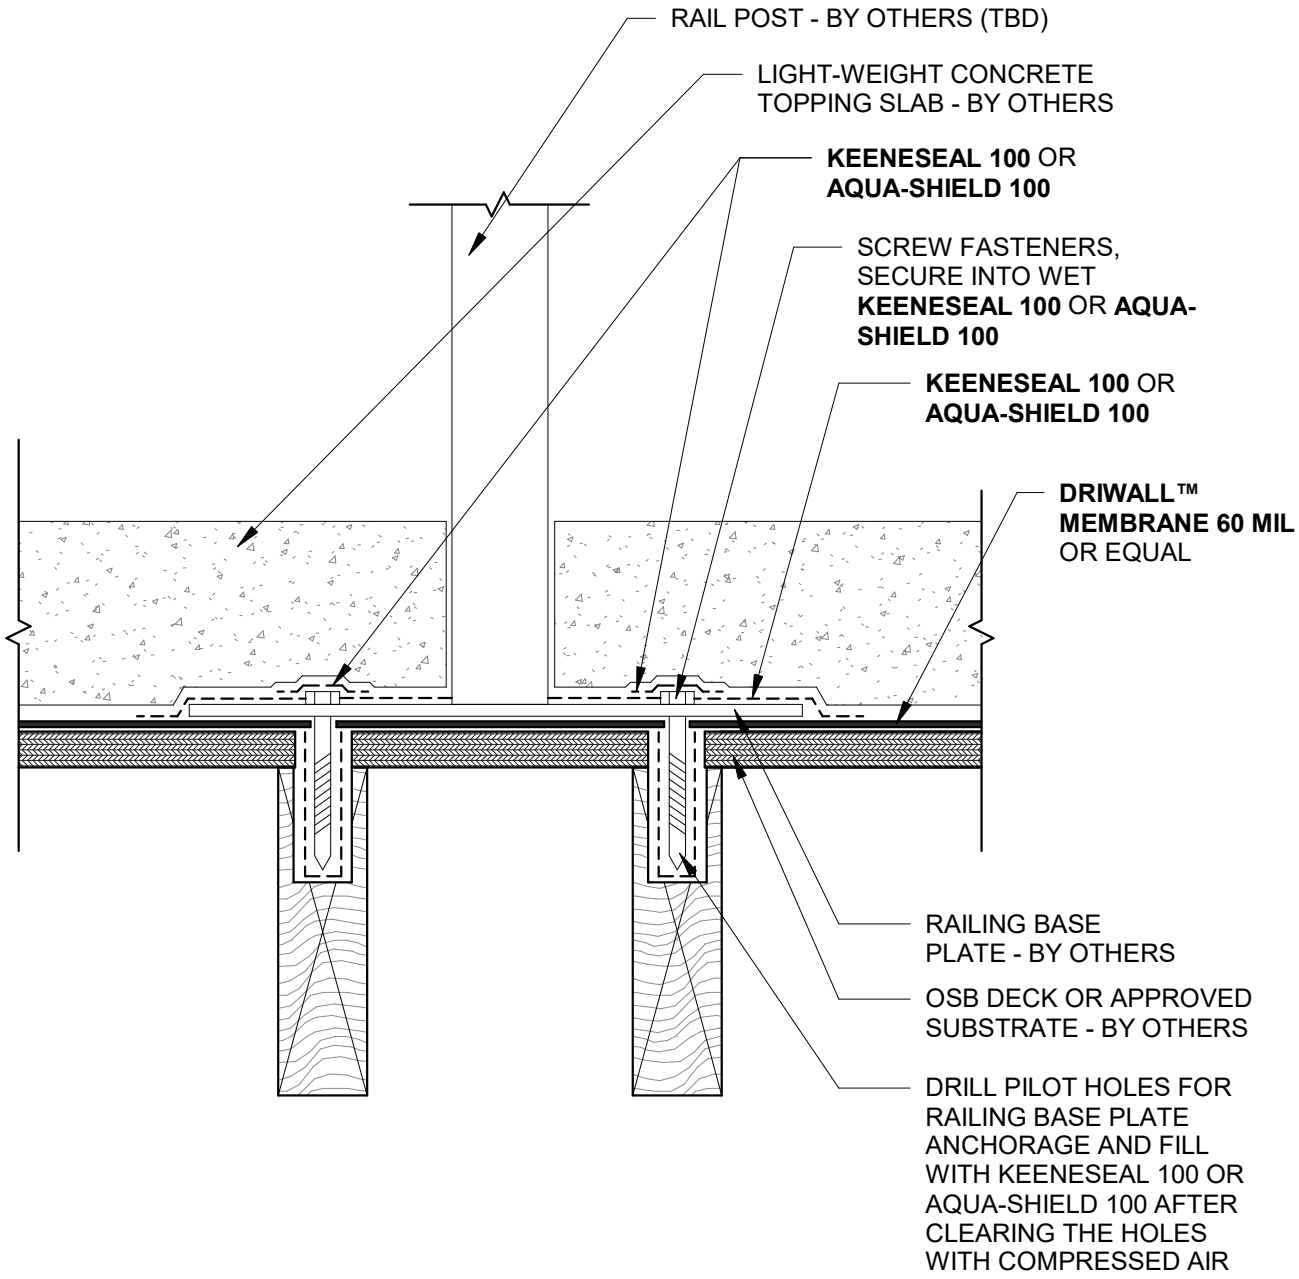

DETAIL NO.	DETAIL NAME	
BD-7	SECTION AT GUARDRAIL DETAIL (EMBEDS)	keene building products
DATE		
5/10/25		

P.O. Box 241353 Cleveland, OH 44124
P (877) 514-5336 F (440) 605-1120
www.keenebuilding.com