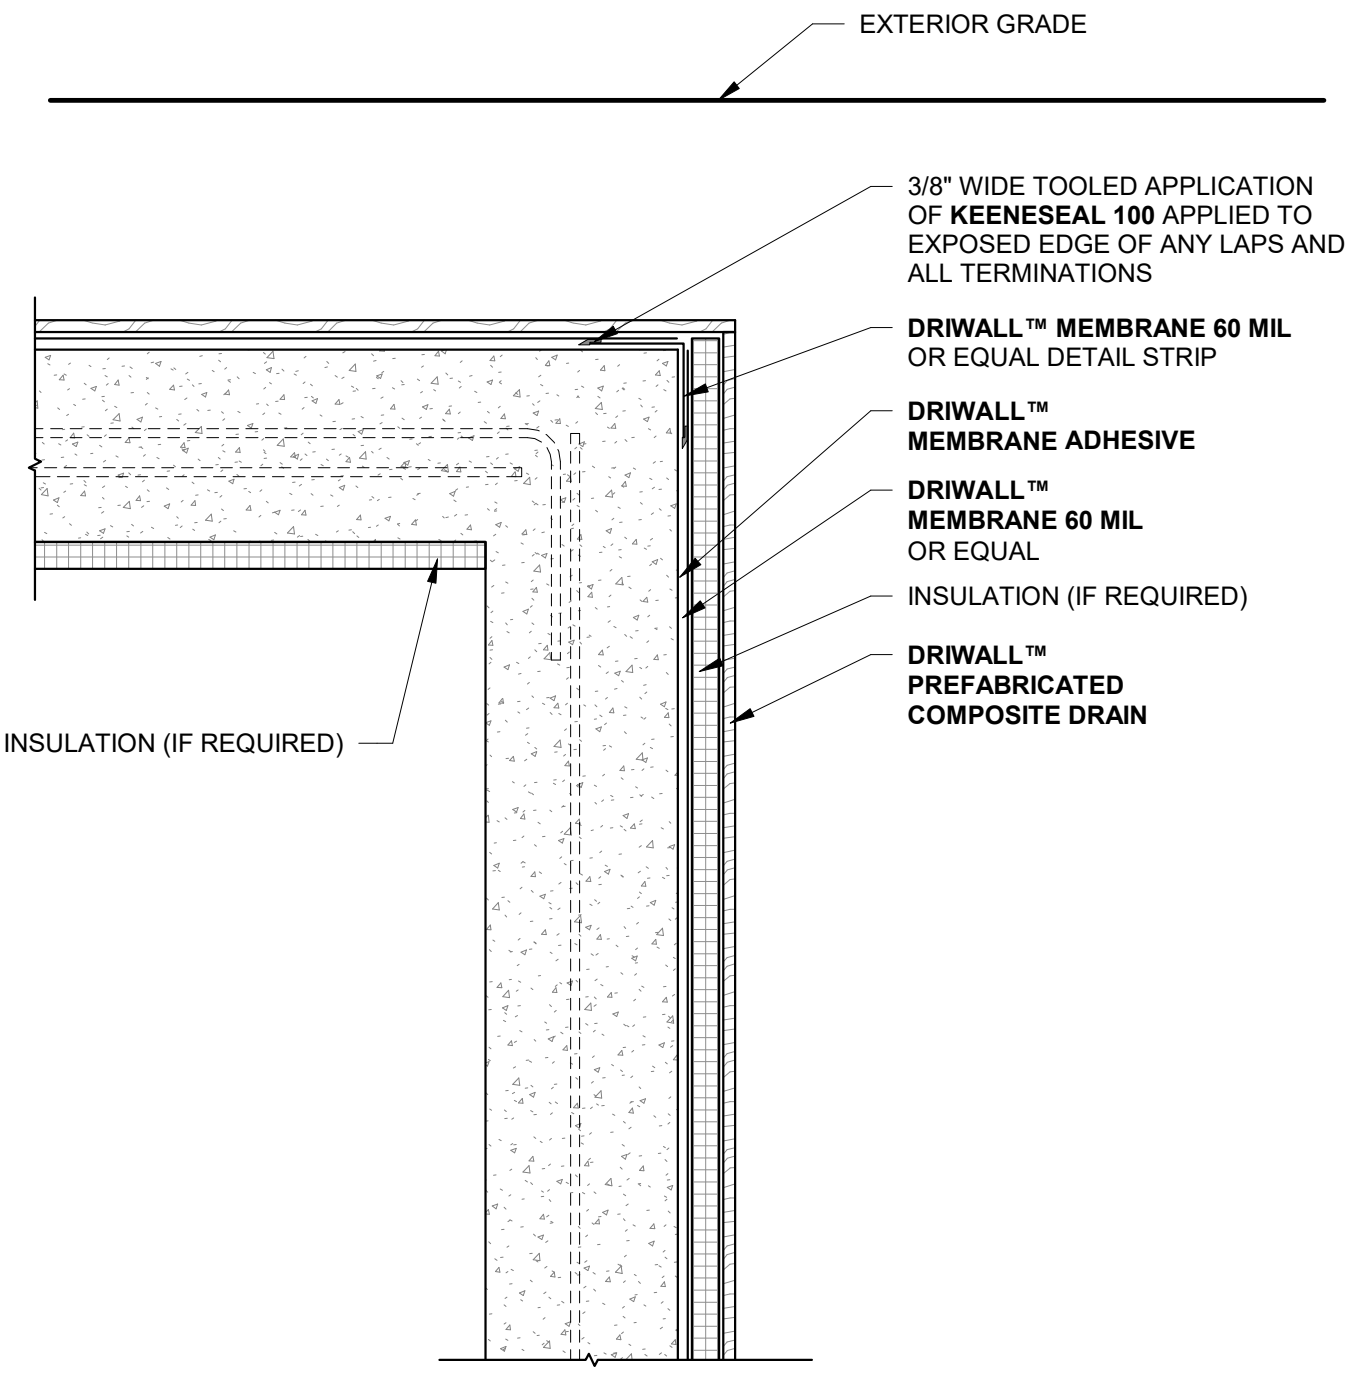

DETAIL NO.	DETAIL NAME
PCD-1	PLAZA DECK BELOW GRADE DECK EDGE
DATE	
8/10/24	

keene building products

P.O. Box 241353 Cleveland, OH 44124
P (877) 514-5336 F (440) 605-1120
www.keenebuilding.com

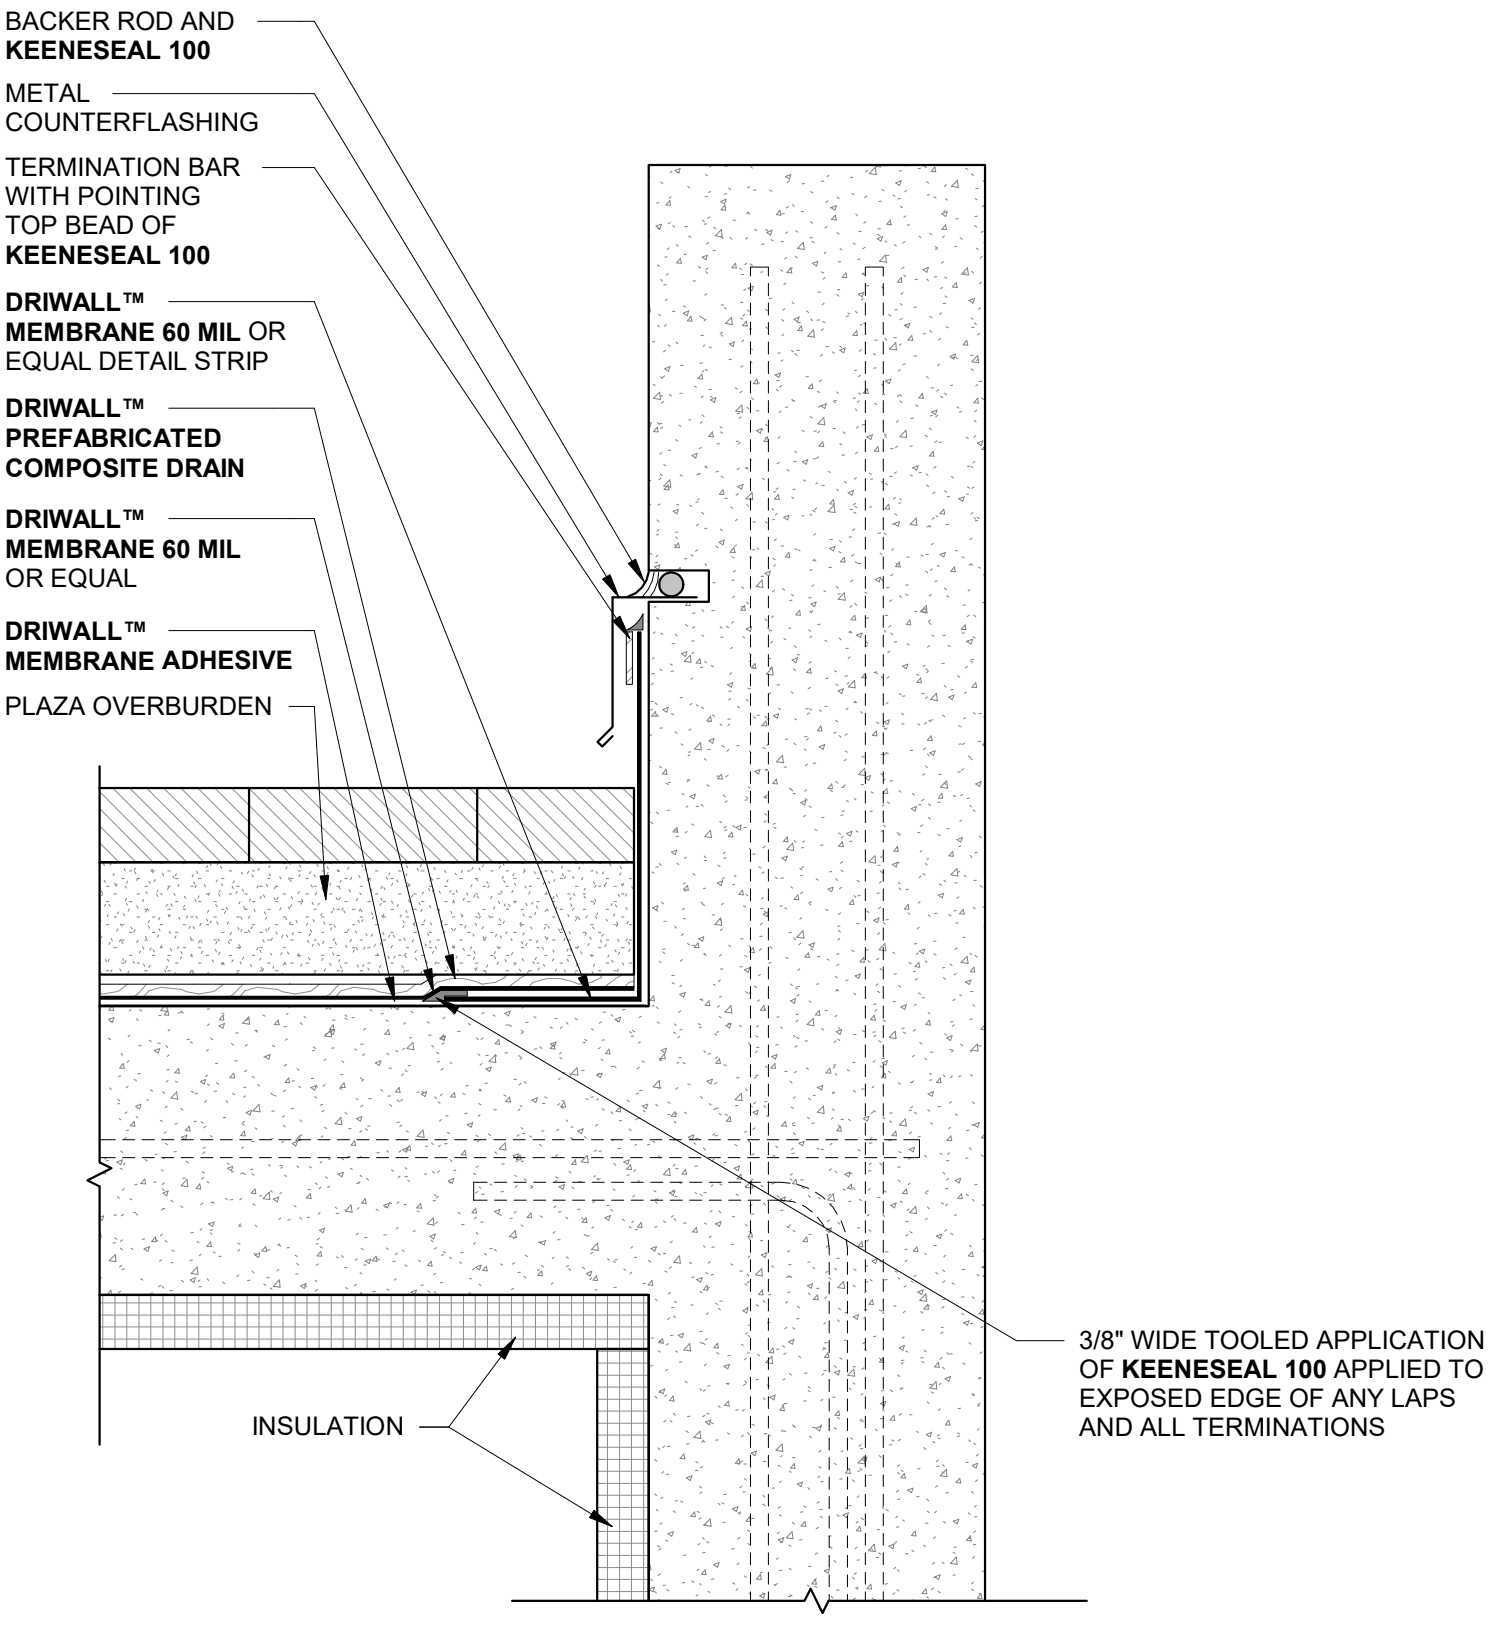

DETAIL NO.	DETAIL NAME
PCD-2	PLAZA DECK SLAB EDGE PARAPET TERMINATION
DATE	
8/10/24	

keene building products

P.O. Box 241353 Cleveland, OH 44124
P (877) 514-5336 F (440) 605-1120
www.keenebuilding.com

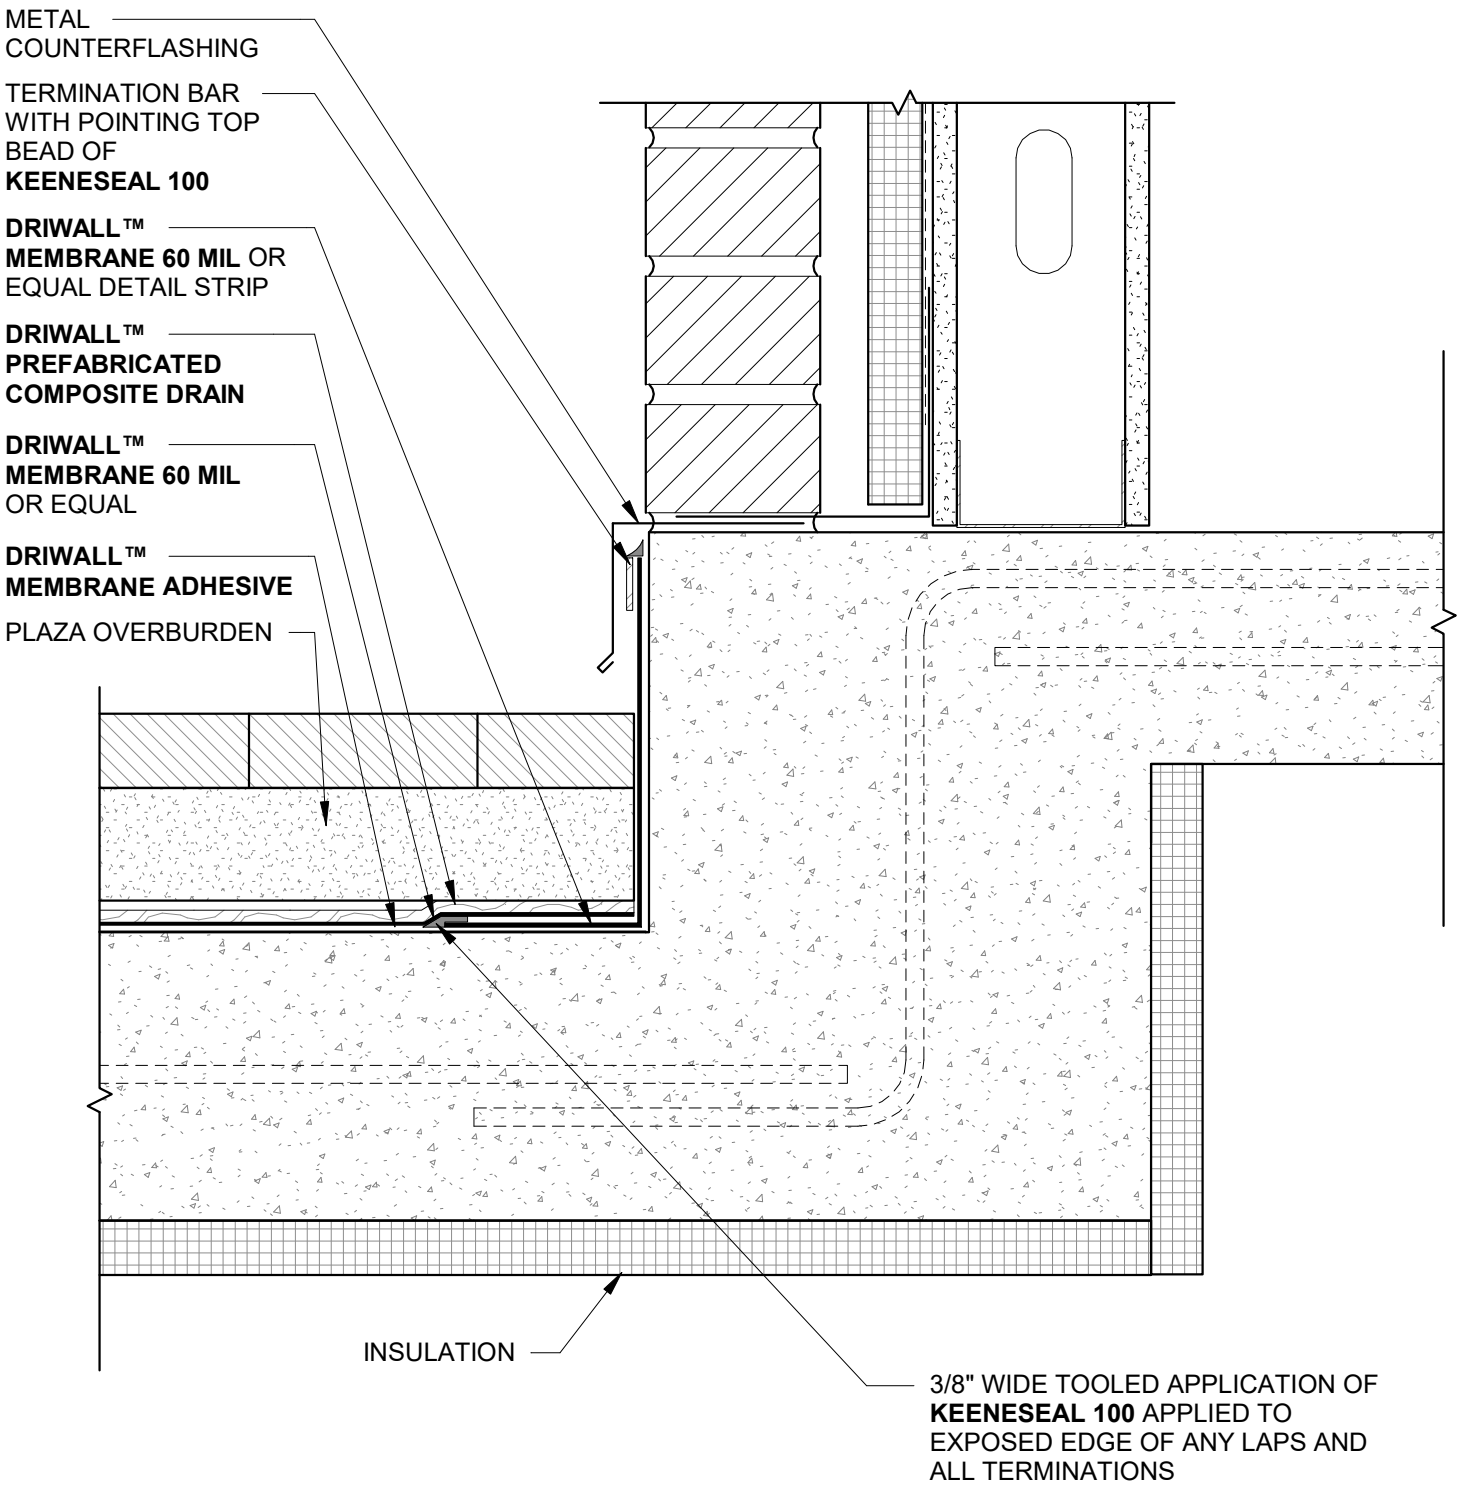

DETAIL NO.	DETAIL NAME
PCD-3	PLAZA DECK BUILDING INTERFACE
DATE	
8/10/24	

keene building products

P.O. Box 241353 Cleveland, OH 44124
P (877) 514-5336 F (440) 605-1120
www.keenebuilding.com

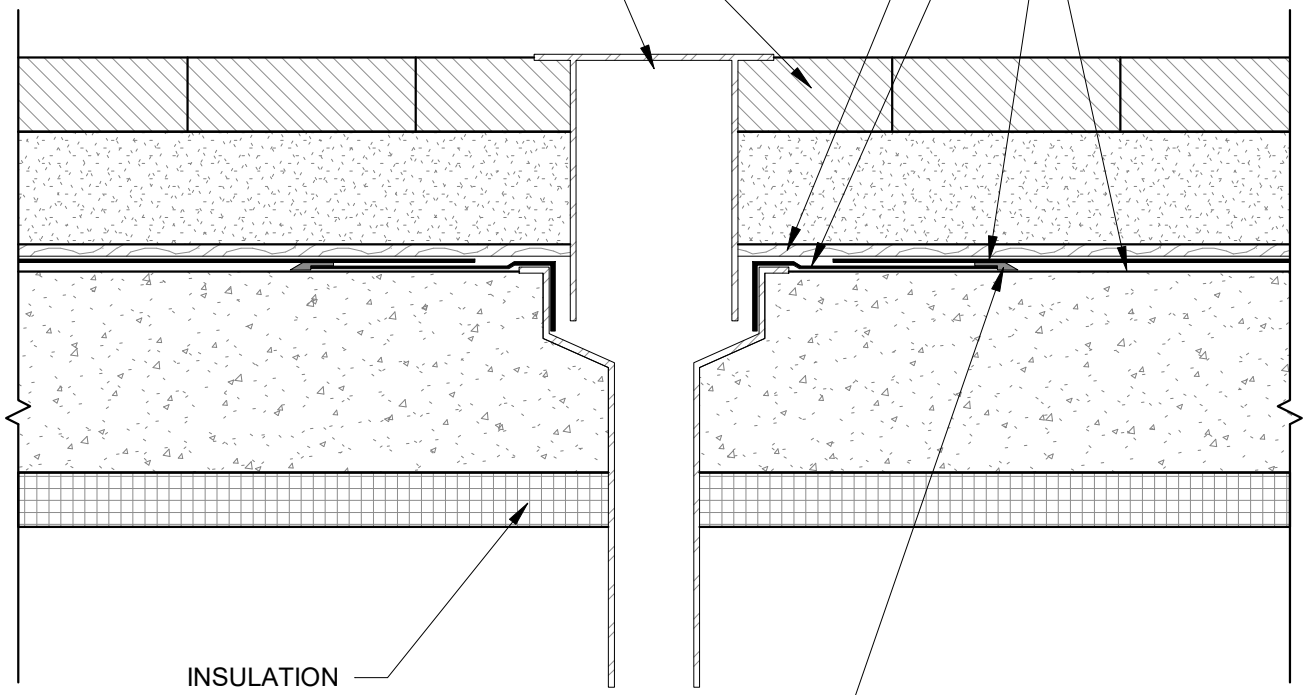

DETAIL NO.	DETAIL NAME
PCD-5	PLAZA DECK DECK DRAIN
DATE	
8/10/24	

keene building products

P.O. Box 241353 Cleveland, OH 44124
P (877) 514-5336 F (440) 605-1120
www.keenebuilding.com

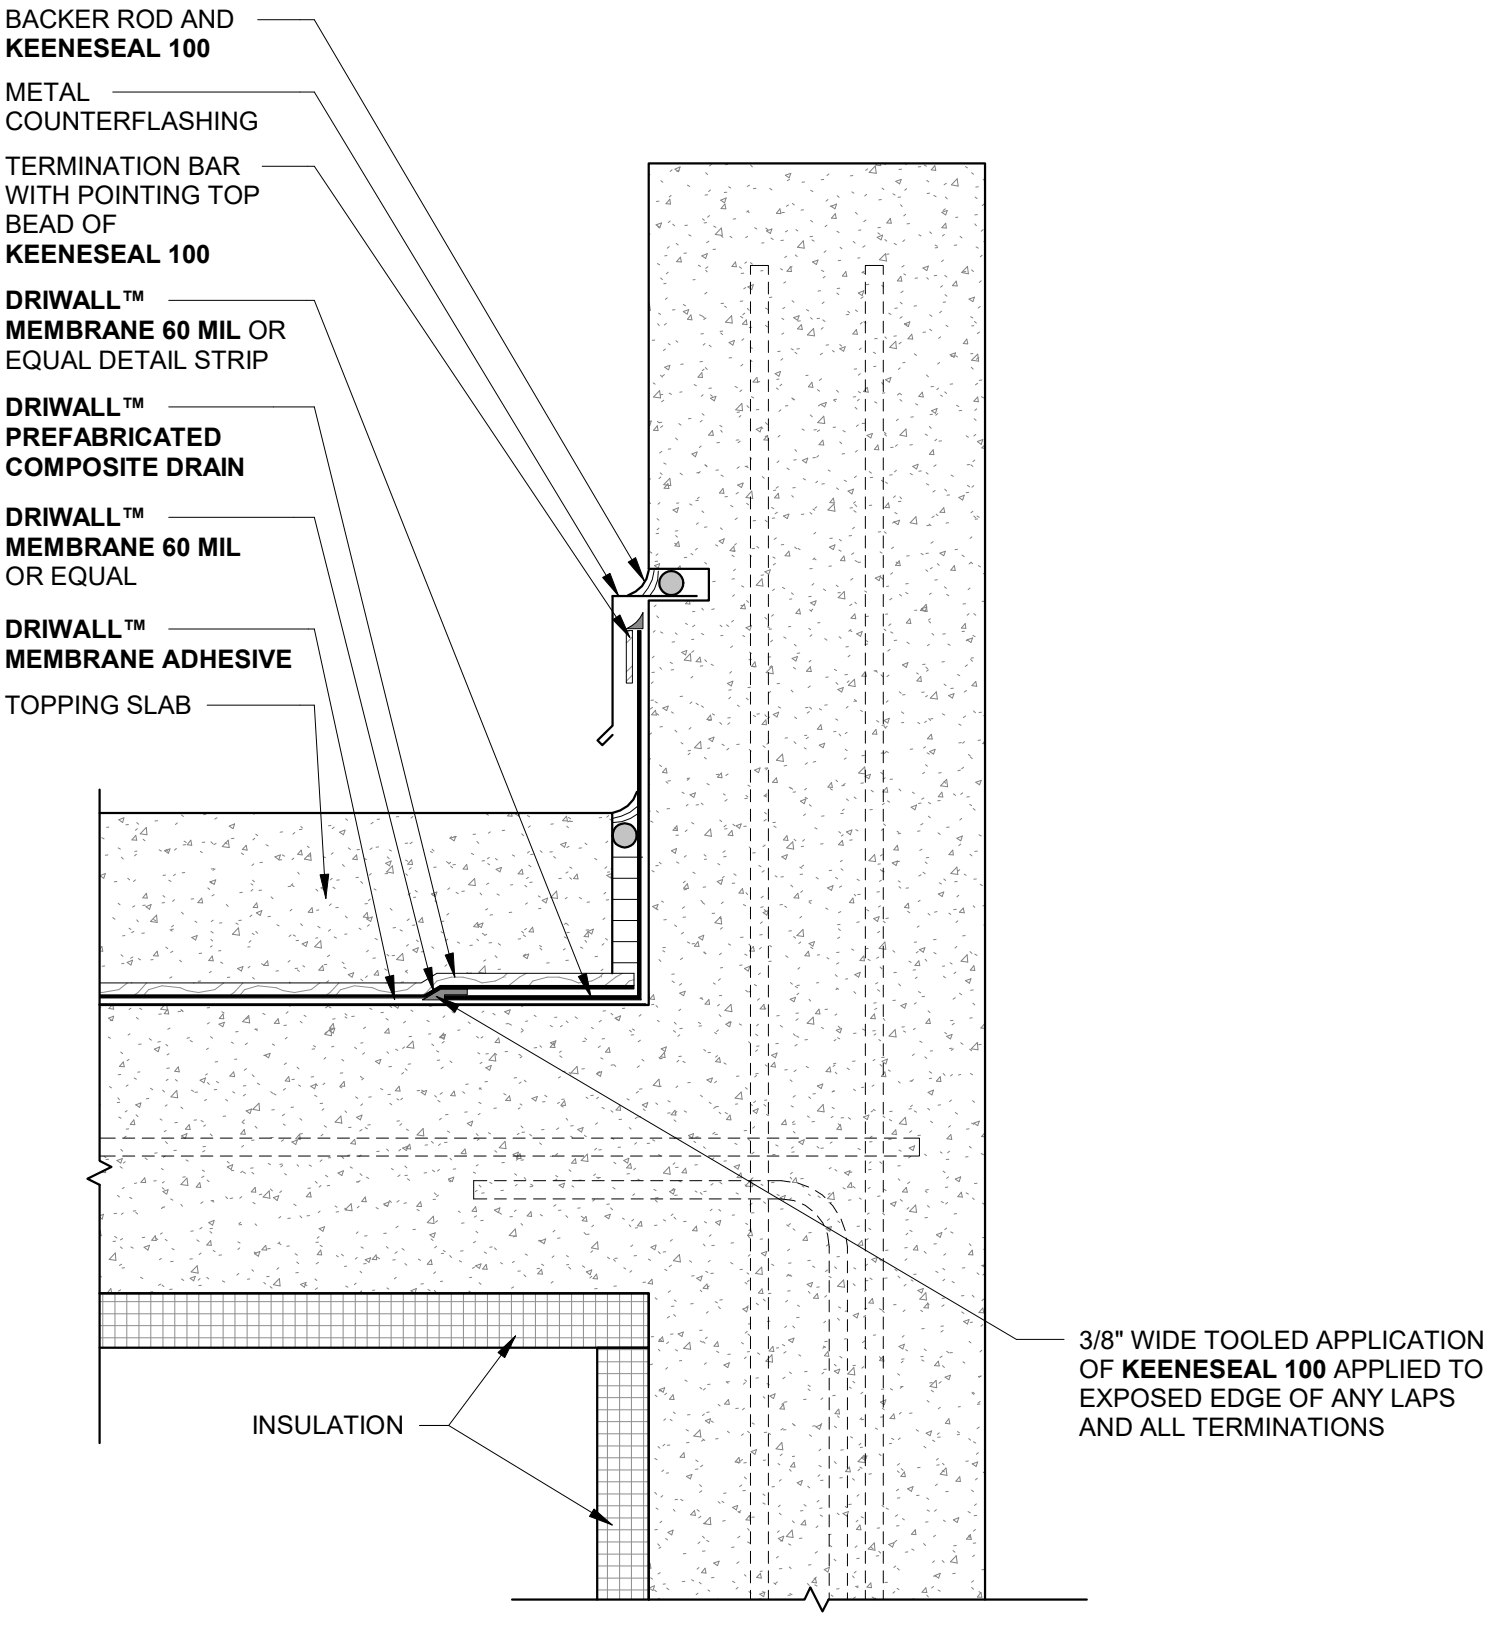

DETAIL NO.	DETAIL NAME
PCD-7	PLAZA DECK COMPOSITE SLAB PARAPET TERMINATION
DATE	
8/10/24	

keene building products

P.O. Box 241353 Cleveland, OH 44124
P (877) 514-5336 F (440) 605-1120
www.keenebuilding.com

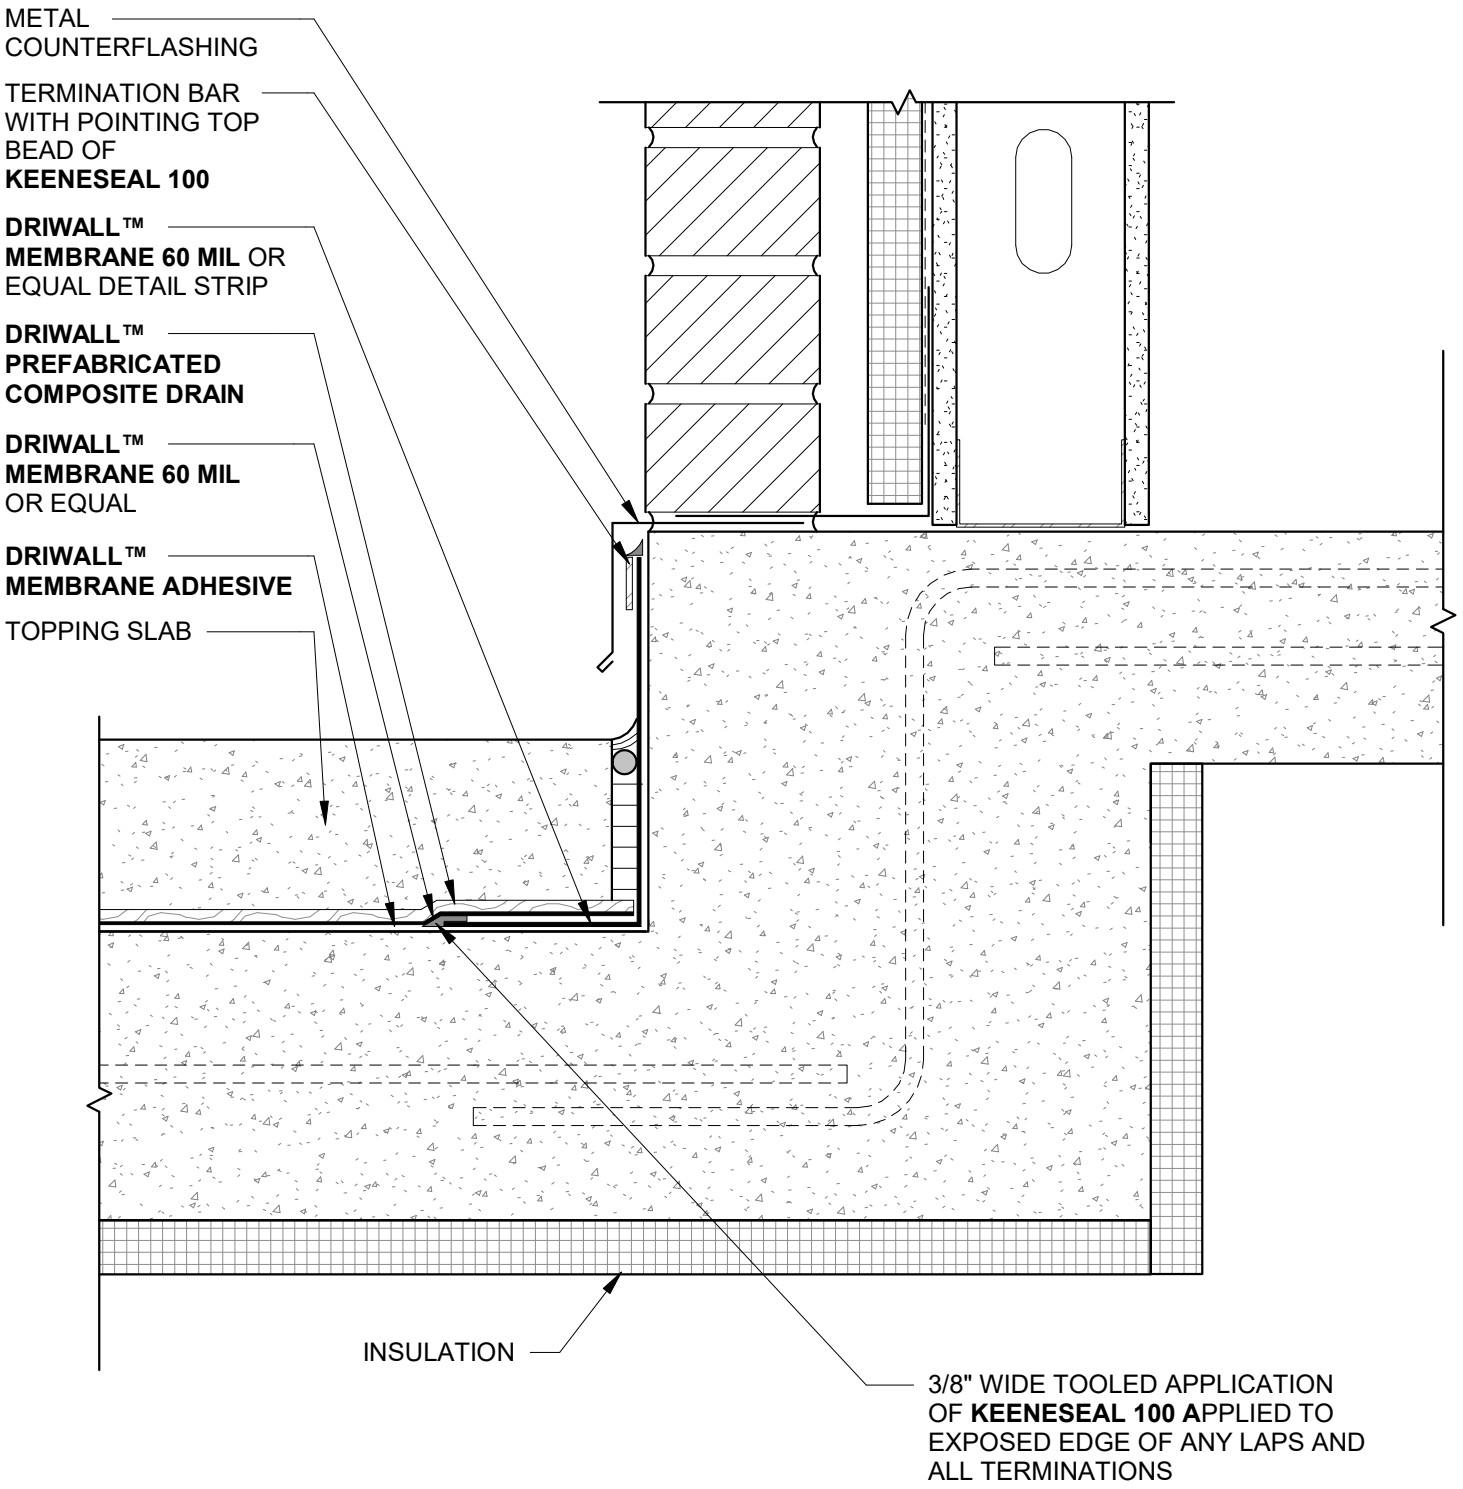

DETAIL NO.	DETAIL NAME
PCD-8	PLAZA DECK COMPOSITE SLAB BUILDING INTERFACE 1
DATE	
8/10/24	

keene building products

P.O. Box 241353 Cleveland, OH 44124
P (877) 514-5336 F (440) 605-1120
www.keenebuilding.com

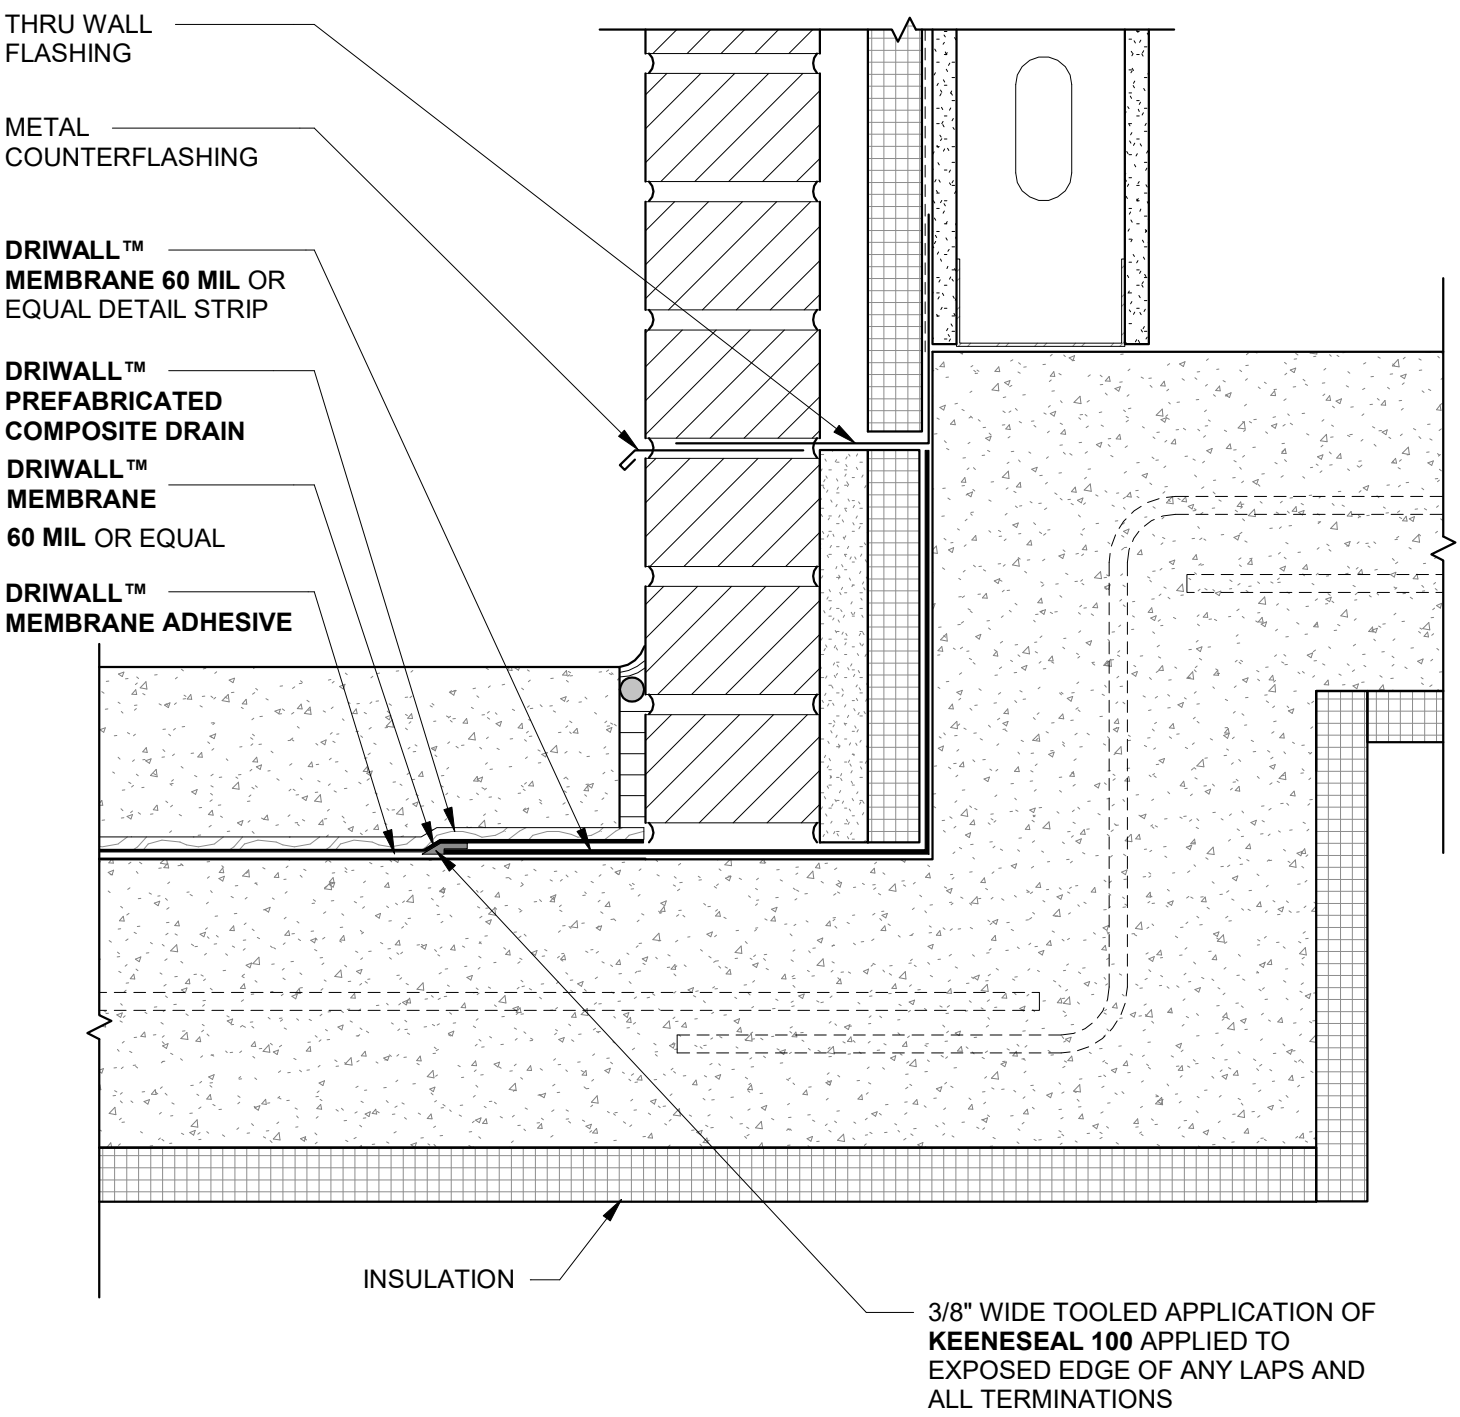

DETAIL NO.	DETAIL NAME
PCD-9	PLAZA DECK COMPOSITE SLAB BUILDING INTERFACE 2
DATE	
8/10/24	

keene building products

P.O. Box 241353 Cleveland, OH 44124
P (877) 514-5336 F (440) 605-1120
www.keenebuilding.com

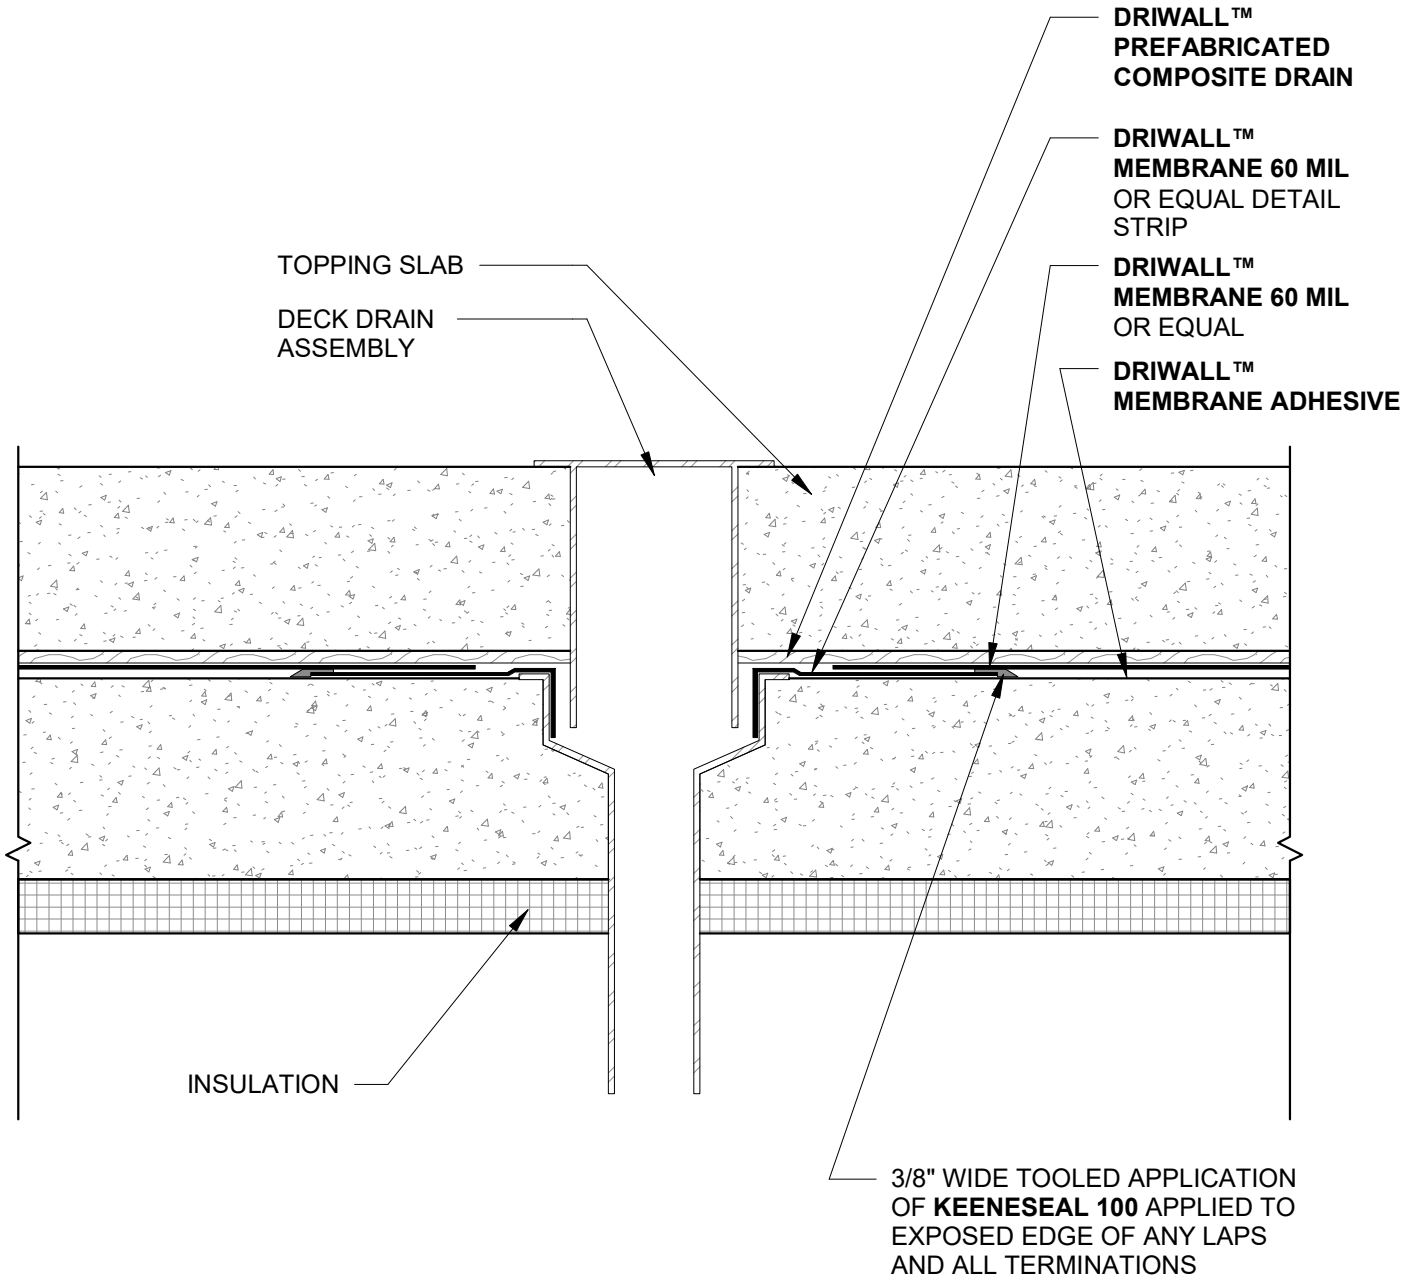

DETAIL NO.	DETAIL NAME	
PCD-10	PLAZA DECK COMPOSITE SLAB DECK DRAIN	
DATE		
8/10/24		

keene building products

P.O. Box 241353 Cleveland, OH 44124
P (877) 514-5336 F (440) 605-1120
www.keenebuilding.com

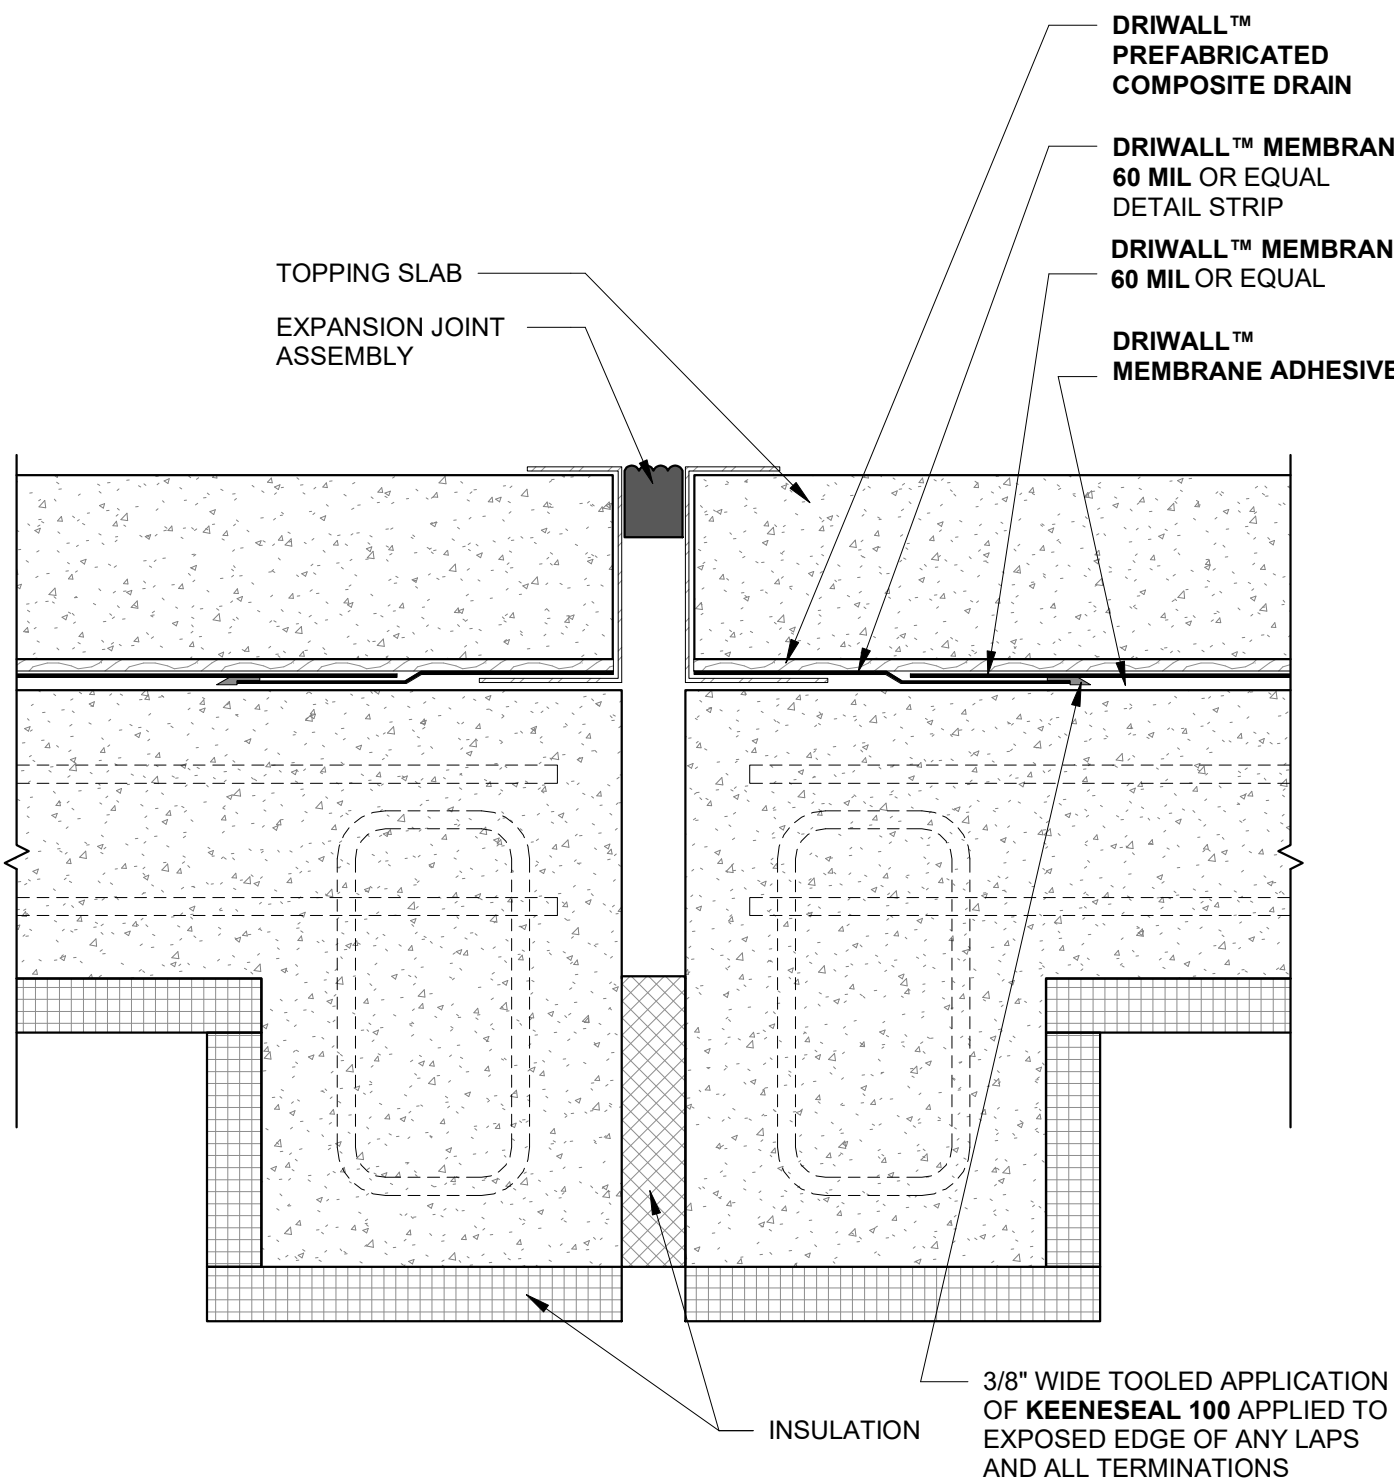

DETAIL NO.	DETAIL NAME
PCD-11	PLAZA DECK BUILDING EXPANSION JT 2
DATE	
8/10/24	

keene building products

P.O. Box 241353 Cleveland, OH 44124
P (877) 514-5336 F (440) 605-1120
www.keenebuilding.com